RAISING LONDON CIRCUIT STAGING

WORKS APPROVAL

NOT FOR CONSTRUCTION

AMD	DESCRIPTION	DESIGNER SIGN./DATE	VERIFIED SIGN./DATE	APPROVED SIGN./DATE
C	ISSUED FOR WORKS APPROVAL	MB 29.09.21	CM 29.09.21	JP 29.09.21
B	ISSUED FOR DRAFT WORKS APPROVAL	MB 17.09.21	CM 17.09.21	JP 17.09.21
A	ISSUED FOR DRAFT WORKS APPROVAL	MB 15.09.21	CM 15.09.21	JP 15.09.21

CO-ORDINATE SYSTEM: STROMLO **HEIGHT DATUM:** AHD **SCALE:** AS SHOWN

ACT Government Major Projects Canberra

This drawing is confidential and shall only be used for the purpose of this project.
The signing of this title block confirms the design and drafting of this project have been prepared and checked in accordance with the North South Link quality assurance system to ISO 9001-2000.

AECOM
AECOM Australia Pty Ltd
A.B.N. 20 093 846 925

DRAWN J GRIFFEN
DESIGNED M BLACKMORE
DRG CHECK J SINGH
DESIGN CHECK A LYONS
APPROVED J PETERS

RLC WORKS APPROVAL
CONSTRUCTION STAGING
COVER SHEET

SHEET 1

DESIGN LOT No: S211-WORKS APPROVAL SHEET: 01 OF 01 A1
STATUS: WORKS APPROVAL ISSUE ©
DRG No. S211-ACM-WOP-CON-TM-0001 EDMS No. C

SCALE @ A1

DRAWING COLOUR CODED - PRINT ALL COPIES IN COLOUR

DF 801*554

Plotted by:SINGHJ Plot Date & Time:10/5/2021 5:31 PM File Plotted:S211-ACM-WOP-CON-TM-0001 C:\pwworking\aecom_ds12_au\julian.singh@aecom.com\d0168859\S211-ACM-WOP-CON-TM-0001.dwg

GENERAL NOTES:

1. ROAD CLOSURES ARE NOT PERMITTED UNLESS OTHERWISE SHOWN.
2. ACCESS TO ALL PRIVATE/COMMERCIAL PROPERTIES IS TO BE MAINTAINED AT ALL TIMES.
3. TRAFFIC CONTROL DEVICES THAT ARE LEFT OVERNIGHT MUST BE DELINEATED USING TRAFFIC FLAPS AS PER AS1742.3.
4. SPEED ZONE SIGNS SHALL BE COVERED OUTSIDE WORKING HOURS, AND WHEN THERE IS NO CONSTRUCTION WORK.
5. ALL EMERGENCY SERVICES AND ACTION BUSES SHALL BE NOTIFIED IN WRITING AND PROVIDED WITH A COPY OF THE APPROVED TTM PLANS AT LEAST 72 HOURS PRIOR TO THE COMMENCEMENT OF WORKS.
6. TRAFFIC LIGHTS UNIT 6207 5223 TO BE INFORMED PRIOR TO ALL LANE CLOSURES AND AGAIN WHEN THE RESTRICTIONS ARE REMOVED.
7. WORK ZONE CLEARANCES AND MINIMUM LANE WIDTHS TO BE IN ACCORDANCE WITH AS1742.3, AUSTROADS GTTM, TfNSW TCAWS TECHNICAL MANUAL (v6) AND TCCS APPROVAL.
8. COVER ALL EXISTING SPEED/REDUNDANT SIGNAGE IN WORK AREA FOR DURATION OF PROJECT.
9. EXISTING REDUNDANT OR AMBIGUOUS LINEMARKING TO BE REMOVED, WHERE REQUIRED.
10. ALL TEMPORARY TRAFFIC MANAGEMENT DEVICES ARE TO BE IN ACCORDANCE WITH AS1742.3, AUSTROADS GTTM, TfNSW TCAWS TECHNICAL MANUAL (v6) AND TCCS APPROVAL.
11. THE SITE OF CONSTRUCTION WORKS SHALL BE ENCLOSED WITH ROBUST TEMPORARY 1.8 M HIGH TEMPORARY CHAINMESH FENCING TO PREVENT UNAUTHORIZED ACCESS.
12. NO TEMPORARY LINEMARKINGS TO BE INSTALLED ON NEW PERMANENT PAVEMENTS.
13. STREETLIGHTING ILLUMINATION MUST BE RETAINED AT EXISTING LEVELS THROUGHOUT THE CONTRACT PERIOD AND NEW STREET LIGHTING OR TEMPORARY STREET LIGHTING INSTALLED ON ALL TEMPORARY CONNECTIONS/CROSSOVERS AND NEW WORKS PRIOR TO OPENING TO TRAFFIC.
14. TEMPORARY ROADWORKS AND PATHS SHALL TO BE DESIGNED IN ACCORDANCE WITH AUSTROADS, AUSTRALIAN STANDARDS, AND TCCS STANDARDS.
15. INSTALL TO MANUFACTURERS SPECIFICATIONS TCCS APPROVED BARRIER SYSTEMS WITH END TREATMENTS.

LEGEND:

- TEMPORARY PAVEMENT
- WORK AREA
- TRAFFIC LANE
- GSM HABITAT
- DIRECTION OF TRAVEL
- SECURITY 1.8m FENCE
- TfNSW APPROVED CONCRETE BARRIER SYSTEM WITH END TREATMENTS AS REQUIRED
- SWAREFLEX LANE DIVIDERS OR APPROVED EQUIVALENT AT 4m SPACING UNLESS OTHERWISE SHOWN
- DEMOLISH WORKS TO BE REMOVED

NOT FOR CONSTRUCTION

THIS IS A STRATEGIC TGS ONLY THAT HAS BEEN PREPARED FOR WORKS APPROVAL PURPOSES ONLY. THE CONTRACTOR IS TO UNDERTAKE A DETAIL TGS AND SUBMIT FOR APPROVAL PRIOR TO ANY WORKS TAKING PLACE.

SCALE @ A1

DRAWING COLOUR CODED - PRINT ALL COPIES IN COLOUR

AMD	DESCRIPTION	DESIGNER SIGN./DATE	VERIFIED SIGN./DATE	APPROVED SIGN./DATE
C	ISSUED FOR WORKS APPROVAL	MB 29.09.21	CM 29.09.21	JP 29.09.21
B	ISSUED FOR DRAFT WORKS APPROVAL	MB 17.09.21	CM 17.09.21	JP 17.09.21
A	ISSUED FOR DRAFT WORKS APPROVAL	MB 15.09.21	CM 15.09.21	JP 15.09.21

CO-ORDINATE SYSTEM: STROMLO | HEIGHT DATUM: AHD | SCALE: AS SHOWN

ACT Government Major Projects Canberra

This drawing is confidential and shall only be used for the purpose of this project.
The signing of this title block confirms the design and drafting of this project have been prepared and checked in accordance with the North South Link quality assurance system to ISO 9001-2000.

AECOM
AECOM Australia Pty Ltd
A.B.N. 20 093 846 925

DRAWN J GRIFFEN
DESIGNED M BLACKMORE
DRG CHECK J SINGH
DESIGN CHECK A LYONS
APPROVED J PETERS

RLC WORKS APPROVAL

CONSTRUCTION STAGING

NOTES AND LEGEND

SHEET 1

DESIGN LOT No: S211-WORKS APPROVAL | SHEET: 01 OF 01 | A1

STATUS: WORKS APPROVAL ISSUE | ©

DRG No. S211-ACM-WOP-CON-TM-0005 | EDMS No. | C

DF 801*554

Plotted by:SINGHJ

Plot Date & Time: 10/5/2021 5:32 PM

File Plotted: S211-ACM-WOP-CON-TM-0005

C:\pwworking\aecom_ds12_au\julian.singh@aecom.com\d0168859\S211-ACM-WOP-CON-TM-0005.dwg

LONDON CIRCUIT CLOSED
EXCEPT FOR EMERGENCY SERVICES
AND ACCESS TO QT BUILDING

CLOSE OFF RAMP

CLOSE OFF RAMP

CLOSE OFF RAMP

CLOSE OFF RAMP

LONDON CIRCUIT CLOSED
EXCEPT FOR EMERGENCY SERVICES

APPROXIMATE
CONSTRUCTION BOUNDARY

TEMPORARY
SIDETRACK PAVEMENT

ON-RAMP FROM LONDON CCT TO
COMMONWEALTH AVENUE CLOSED

NOT FOR CONSTRUCTION

SCALE 1:1000
SCALE @ A1

DRAWING COLOUR CODED - PRINT ALL COPIES IN COLOUR

AMD	DESCRIPTION	DESIGNER SIGN./DATE	VERIFIED SIGN./DATE	APPROVED SIGN./DATE
C	ISSUED FOR WORKS APPROVAL	MB 29.09.21	CM 29.09.21	JP 29.09.21
B	ISSUED FOR DRAFT WORKS APPROVAL	MB 17.09.21	CM 17.09.21	JP 17.09.21
A	ISSUED FOR DRAFT WORKS APPROVAL	MB 15.09.21	CM 15.09.21	JP 15.09.21

CO-ORDINATE SYSTEM: STROMLO HEIGHT DATUM: AHD SCALE: AS SHOWN

ACT Government Major Projects Canberra

This drawing is confidential and shall only be used for the purpose of this project.
The signing of this title block confirms the design and drafting of this project have been prepared and checked in accordance with the North South Link quality assurance system to ISO 9001-2000.

AECOM
AECOM Australia Pty Ltd
A.B.N. 20 093 846 925

DRAWN J GRIFFEN
DESIGNED M BLACKMORE
DRG CHECK J SINGH
DESIGN CHECK A LYONS
APPROVED J PETERS

RLC WORKS APPROVAL

CONSTRUCTION STAGING
SOUTHBOUND SIDE OVERVIEW
STAGE 1
SHEET 1

DESIGN LOT No: S211-WORKS APPROVAL SHEET: 01 OF 06 A1
STATUS: WORKS APPROVAL ISSUE ©
DRG No. S211-ACM-WOP-CON-TM-0011 EDMS No. C

DF 801*554

C:\pwworking\aecom_ds12_au\julian.singh@aecom.com\0168859\S211-ACM-WOP-CON-TM-0011.dwg
File Plotted: S211-ACM-WOP-CON-TM-0011
Plot Date & Time: 10/5/2021 5:32 PM
Plotted by SINGHJ

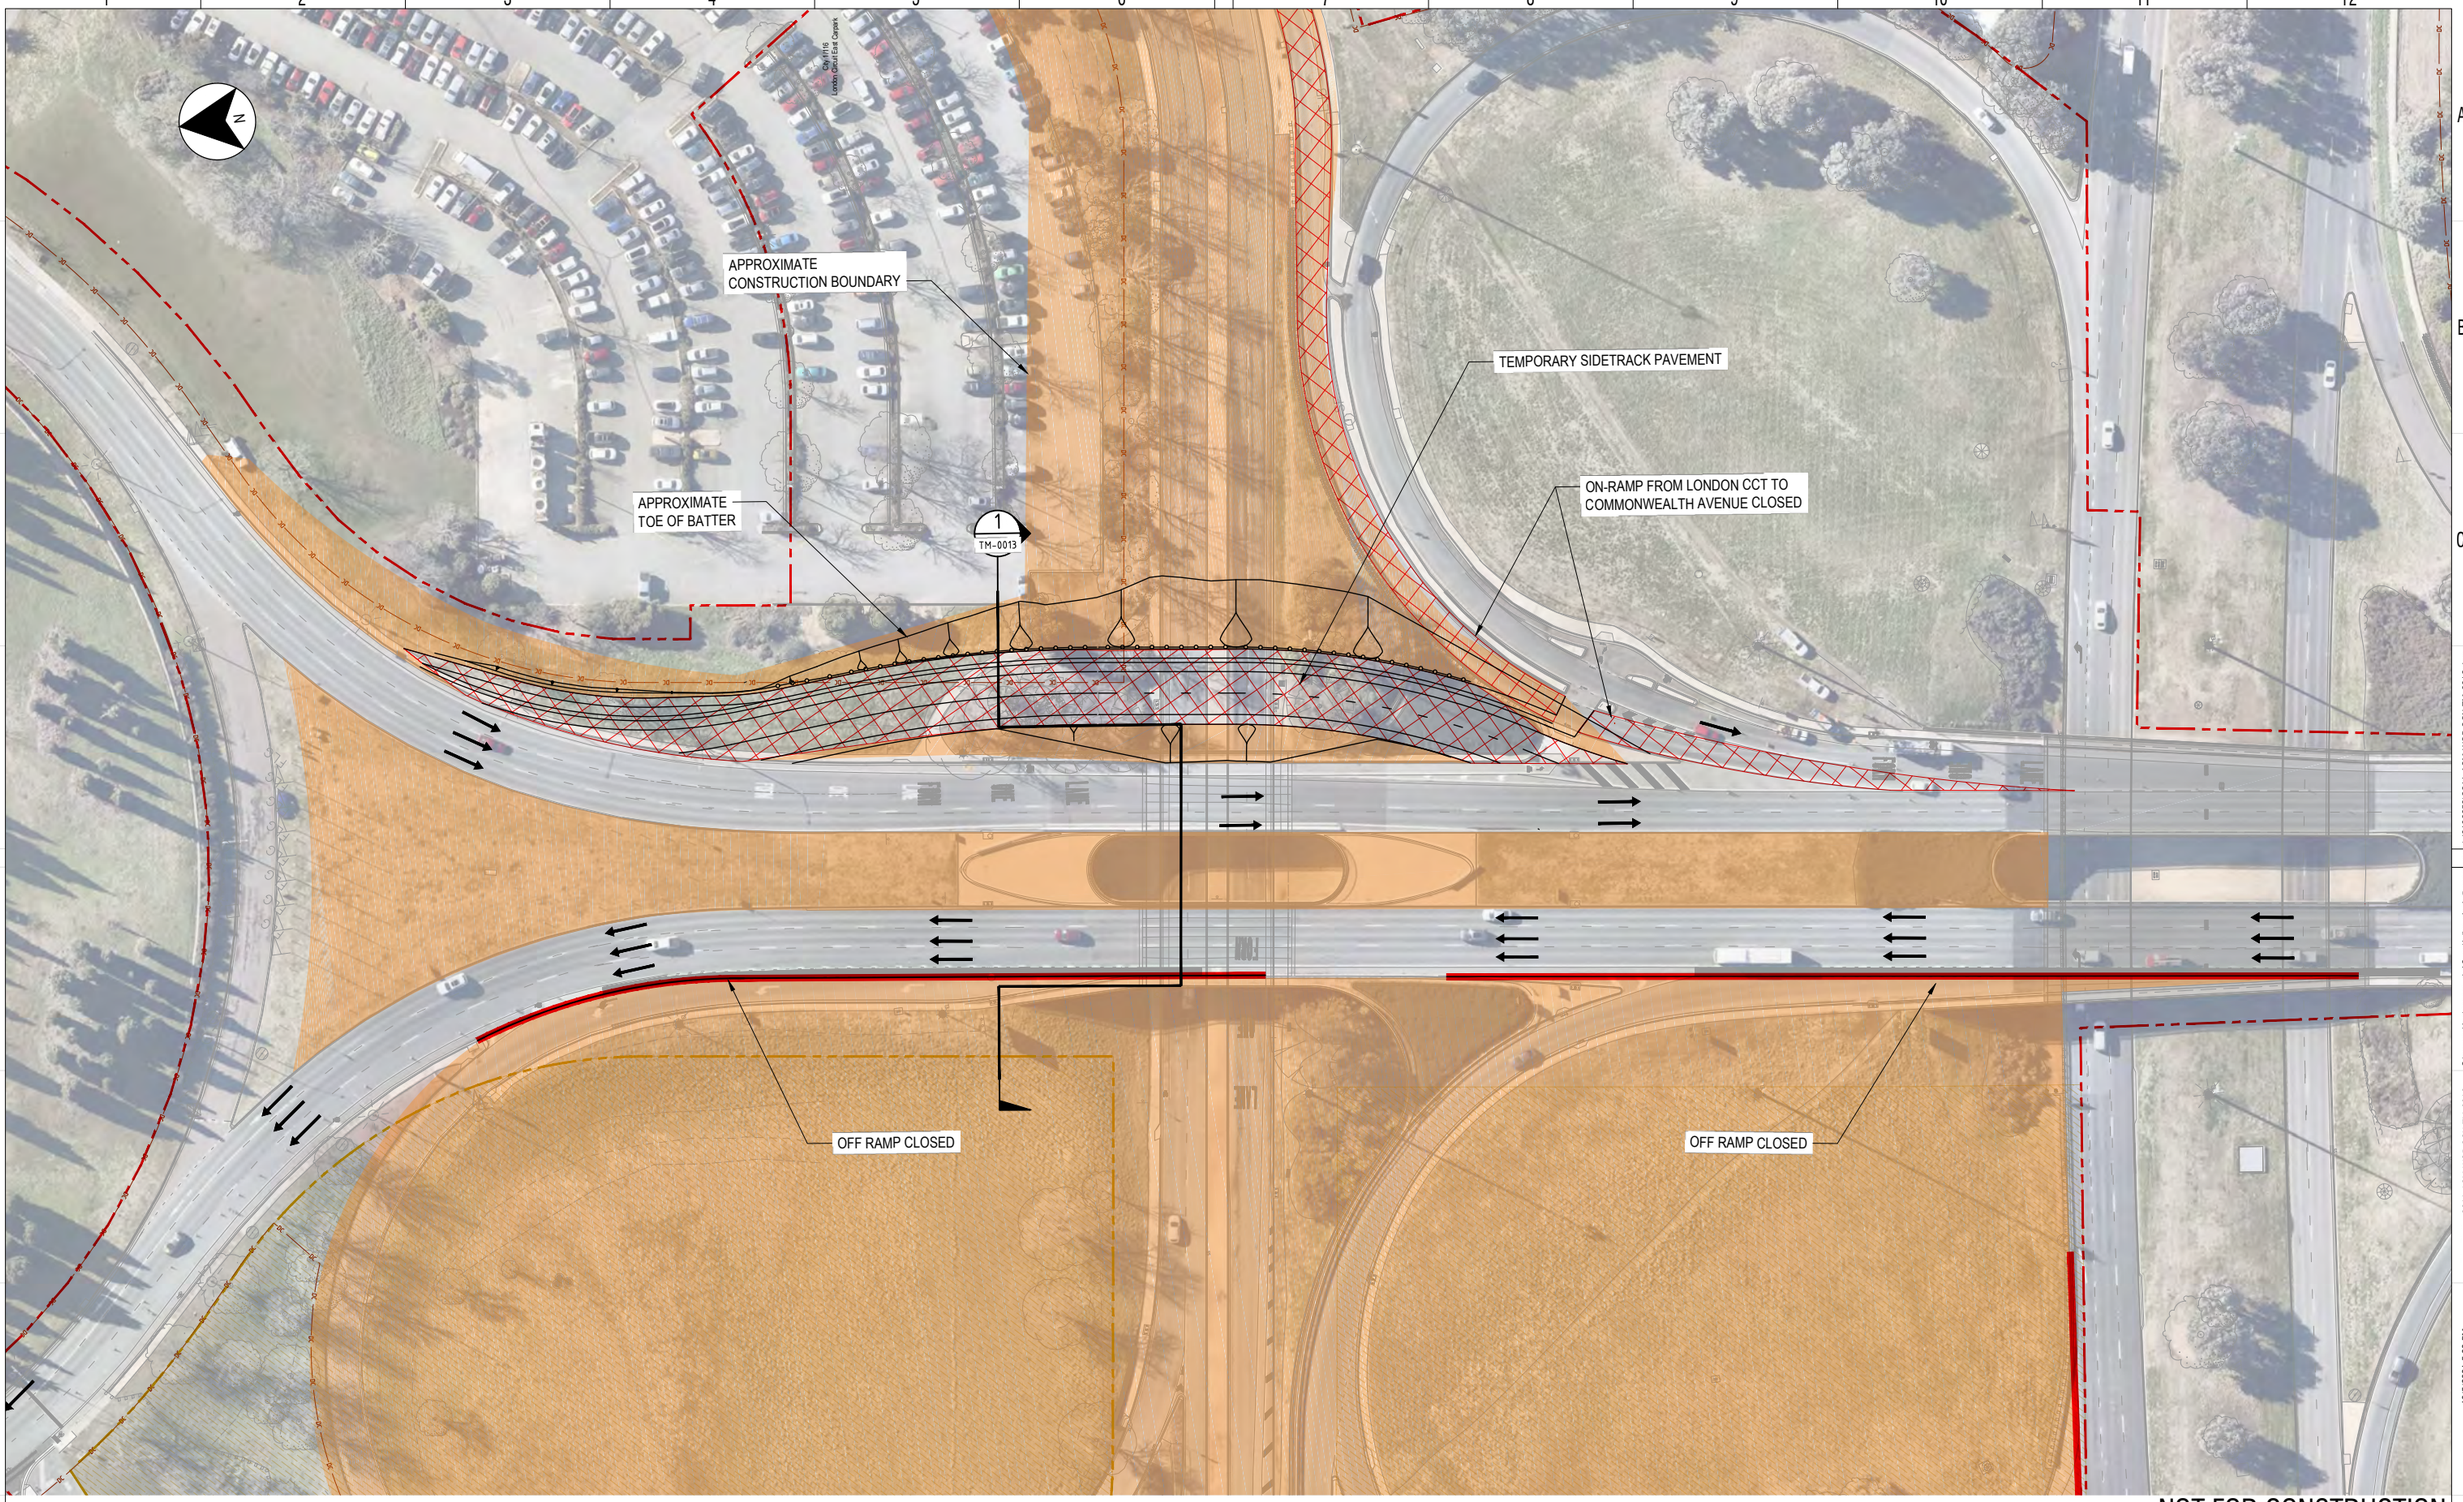

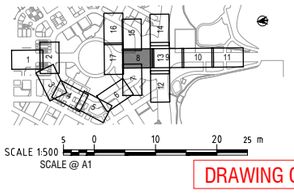

SCALE 1:500 5 0 10 20 25 m
SCALE @ A1

DRAWING COLOUR CODED - PRINT ALL COPIES IN COLOUR

NOT FOR CONSTRUCTION

AMD	DESCRIPTION	DESIGNER SIGN./DATE	VERIFIED SIGN./DATE	APPROVED SIGN./DATE
C	ISSUED FOR WORKS APPROVAL	MB 29.09.21	CM 29.09.21	JP 29.09.21
B	ISSUED FOR DRAFT WORKS APPROVAL	MB 17.09.21	CM 17.09.21	JP 17.09.21
A	ISSUED FOR DRAFT WORKS APPROVAL	MB 15.09.21	CM 15.09.21	JP 15.09.21

CO-ORDINATE SYSTEM: STROMLO HEIGHT DATUM: AHD SCALE: AS SHOWN

ACT Government Major Projects Canberra

This drawing is confidential and shall only be used for the purpose of this project.
The signing of this title block confirms the design and drafting of this project have been prepared and checked in accordance with the North South Link quality assurance system to ISO 9001-2000.

AECOM
AECOM Australia Pty Ltd
A.B.N. 20 093 846 925

DRAWN J GRIFFEN
DESIGNED M BLACKMORE
DRG CHECK J SINGH
DESIGN CHECK A LYONS
APPROVED J PETERS

RLC WORKS APPROVAL

CONSTRUCTION STAGING
SOUTHBOUND SIDE PLAN
STAGE 1
SHEET 2

DESIGN LOT No: S211-WORKS APPROVAL SHEET: 02 OF 06 A1
STATUS: WORKS APPROVAL ISSUE ©
DRG No. S211-ACM-WOP-CON-TM-0012 EDMS No. C

DF 801*554

File Plotted: C:\pwworking\aecom_ds12_au\julian.singh@aecom.com\d0168859\S211-ACM-WOP-CON-TM-0012.dwg
Plot Date & Time: 10/5/2021 5:33 PM
Plotted by SINGHJ

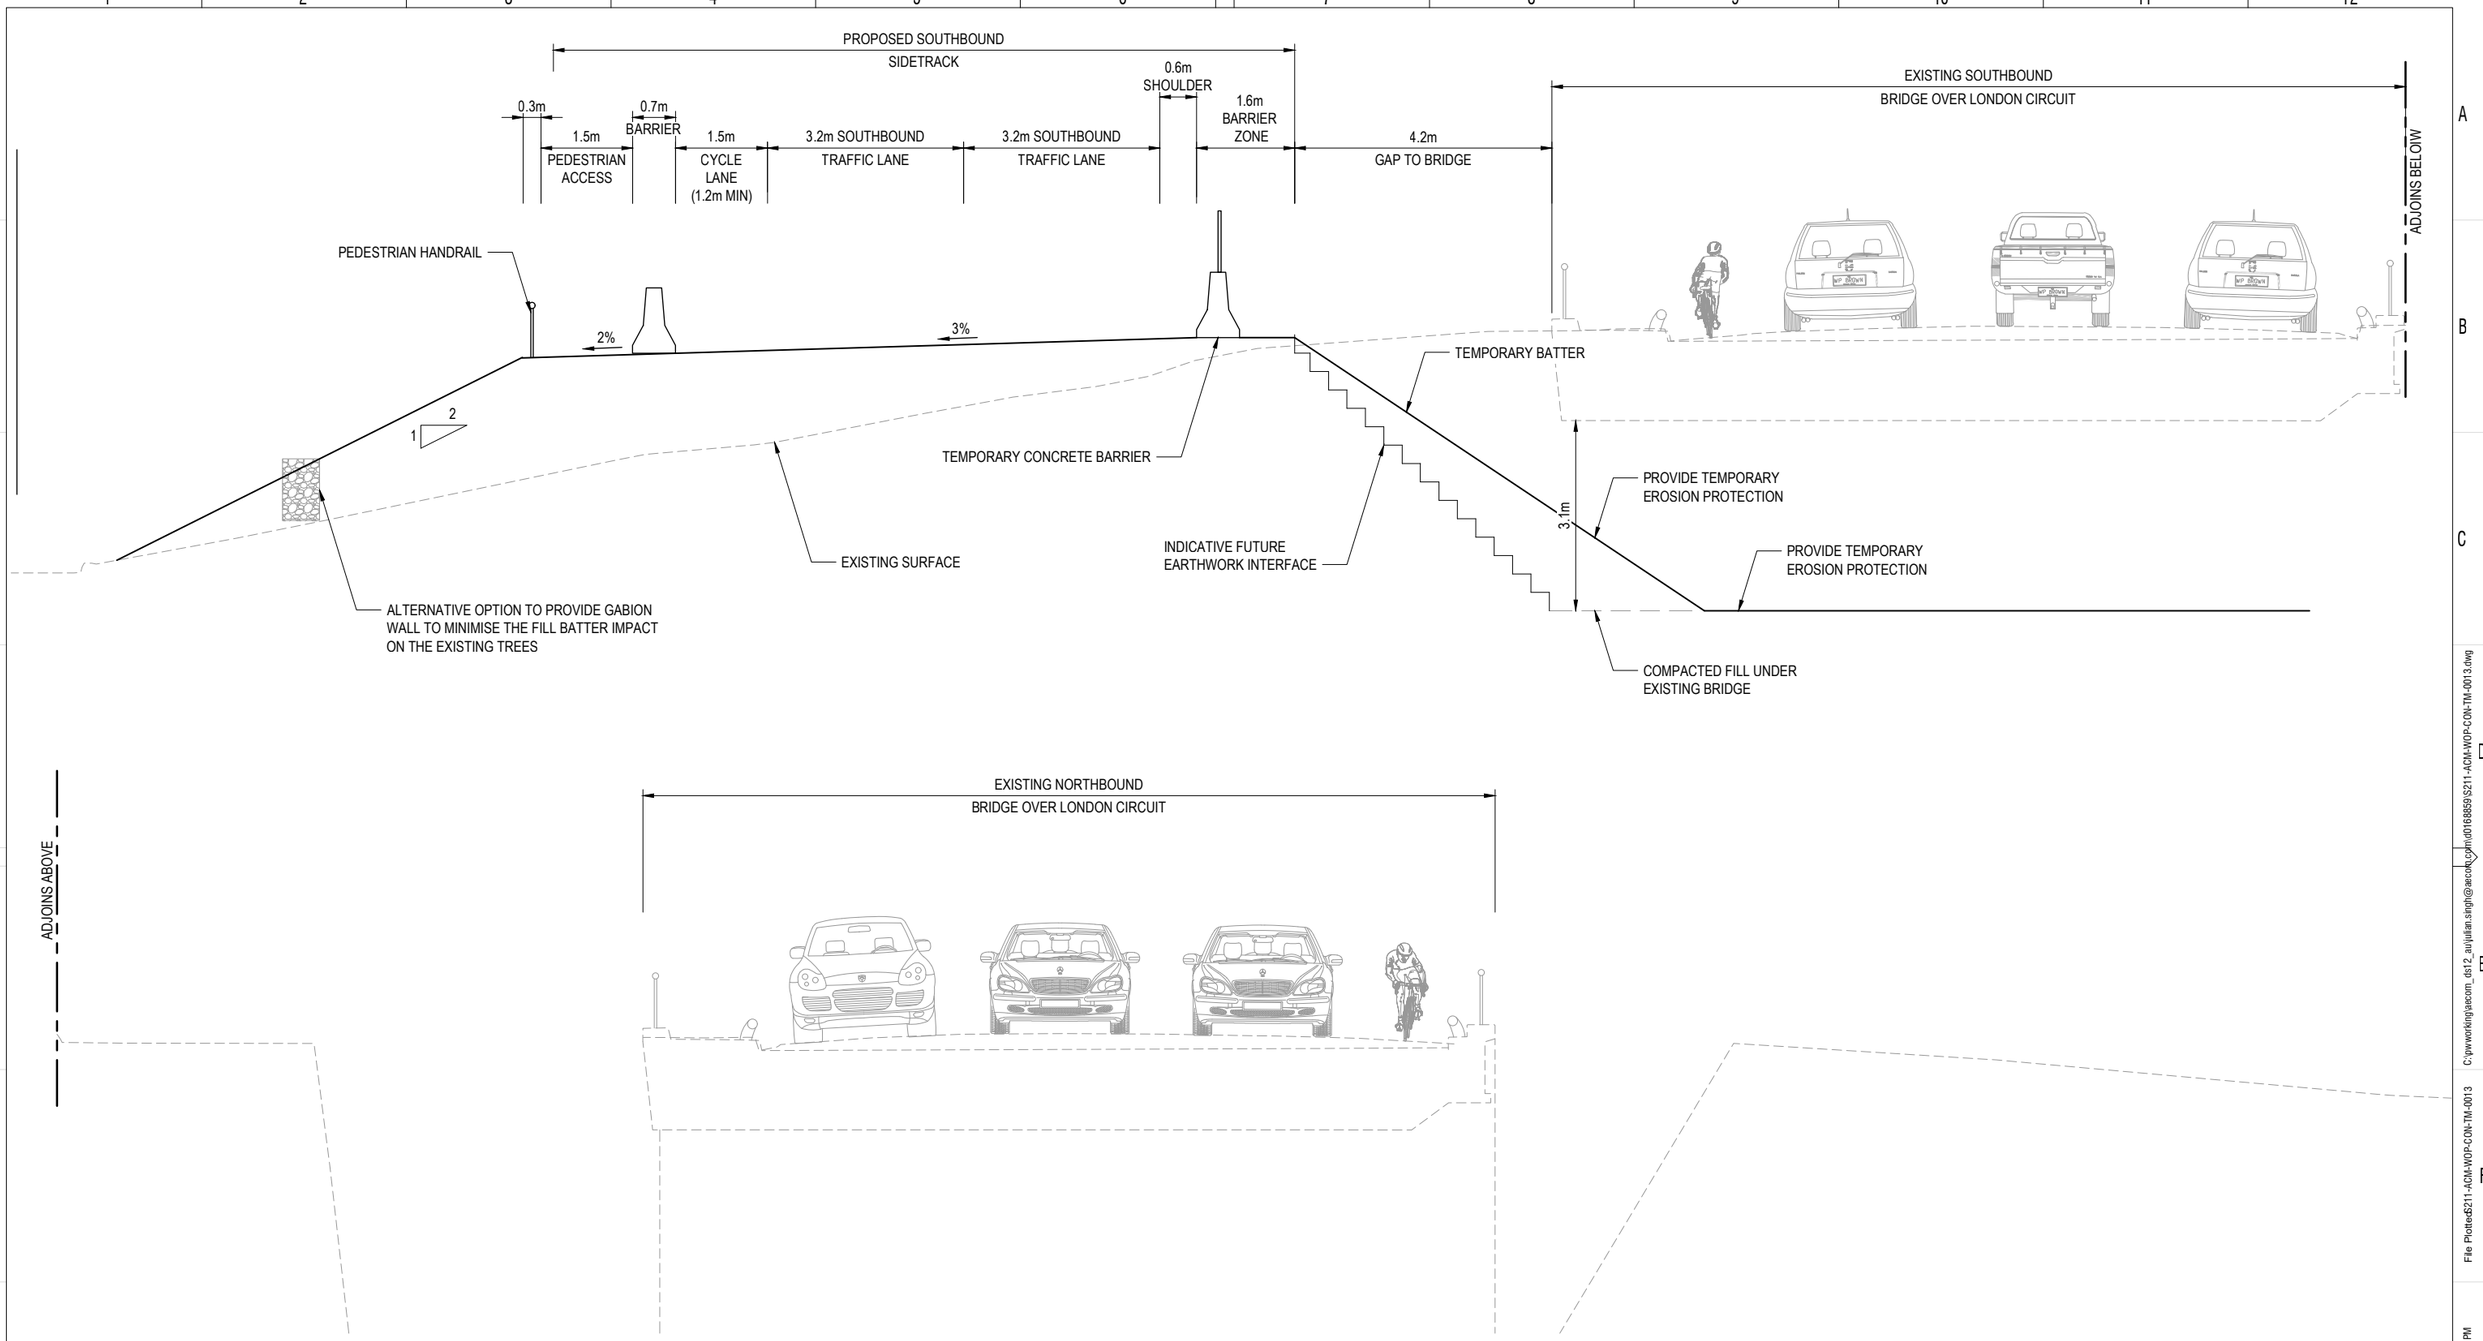

STAGE 1: SOUTHBOUND SIDETRACK CONSTRUCTION

SECTION 1 TM-0012
SCALE 1:50

NOT FOR CONSTRUCTION

AMD	DESCRIPTION	DESIGNER SIGN./DATE	VERIFIED SIGN./DATE	APPROVED SIGN./DATE
C	ISSUED FOR WORKS APPROVAL	MB 29.09.21	CM 29.09.21	JP 29.09.21
B	ISSUED FOR DRAFT WORKS APPROVAL	MB 17.09.21	CM 17.09.21	JP 17.09.21
A	ISSUED FOR DRAFT WORKS APPROVAL	MB 15.09.21	CM 15.09.21	JP 15.09.21

CO-ORDINATE SYSTEM: STROMLO | HEIGHT DATUM: AHD | SCALE: AS SHOWN

ACT Government Major Projects Canberra

This drawing is confidential and shall only be used for the purpose of this project.
The signing of this title block confirms the design and drafting of this project have been prepared and checked in accordance with the North South Link quality assurance system to ISO 9001-2000.

AECOM
AECOM Australia Pty Ltd
A.B.N. 20 093 846 925

DRAWN J GRIFFEN
DESIGNED M BLACKMORE
DRG CHECK J SINGH
DESIGN CHECK A LYONS
APPROVED J PETERS

RLC WORKS APPROVAL

CONSTRUCTION STAGING
SOUTHBOUND SIDE SECTION
STAGE 1
SHEET 3

DESIGN LOT No: S211-WORKS APPROVAL | SHEET: 03 OF 06 | A1
STATUS: WORKS APPROVAL ISSUE | ©
DRG No. S211-ACM-WOP-CON-TM-0013 | EDMS No. | C

SCALE 1:50 0.5 0 1 2 2.5 m
SCALE @ A1

DRAWING COLOUR CODED - PRINT ALL COPIES IN COLOUR

DF 801*554

Plotted by:SINGHJ
Plot Date & Time: 10/5/2021 5:33 PM
File Plotted:S211-ACM-WOP-CON-TM-0013
C:\pwworking\aecom_ds12_au\julian.singh@aecom.com\d0168859\S211-ACM-WOP-CON-TM-0013.dwg

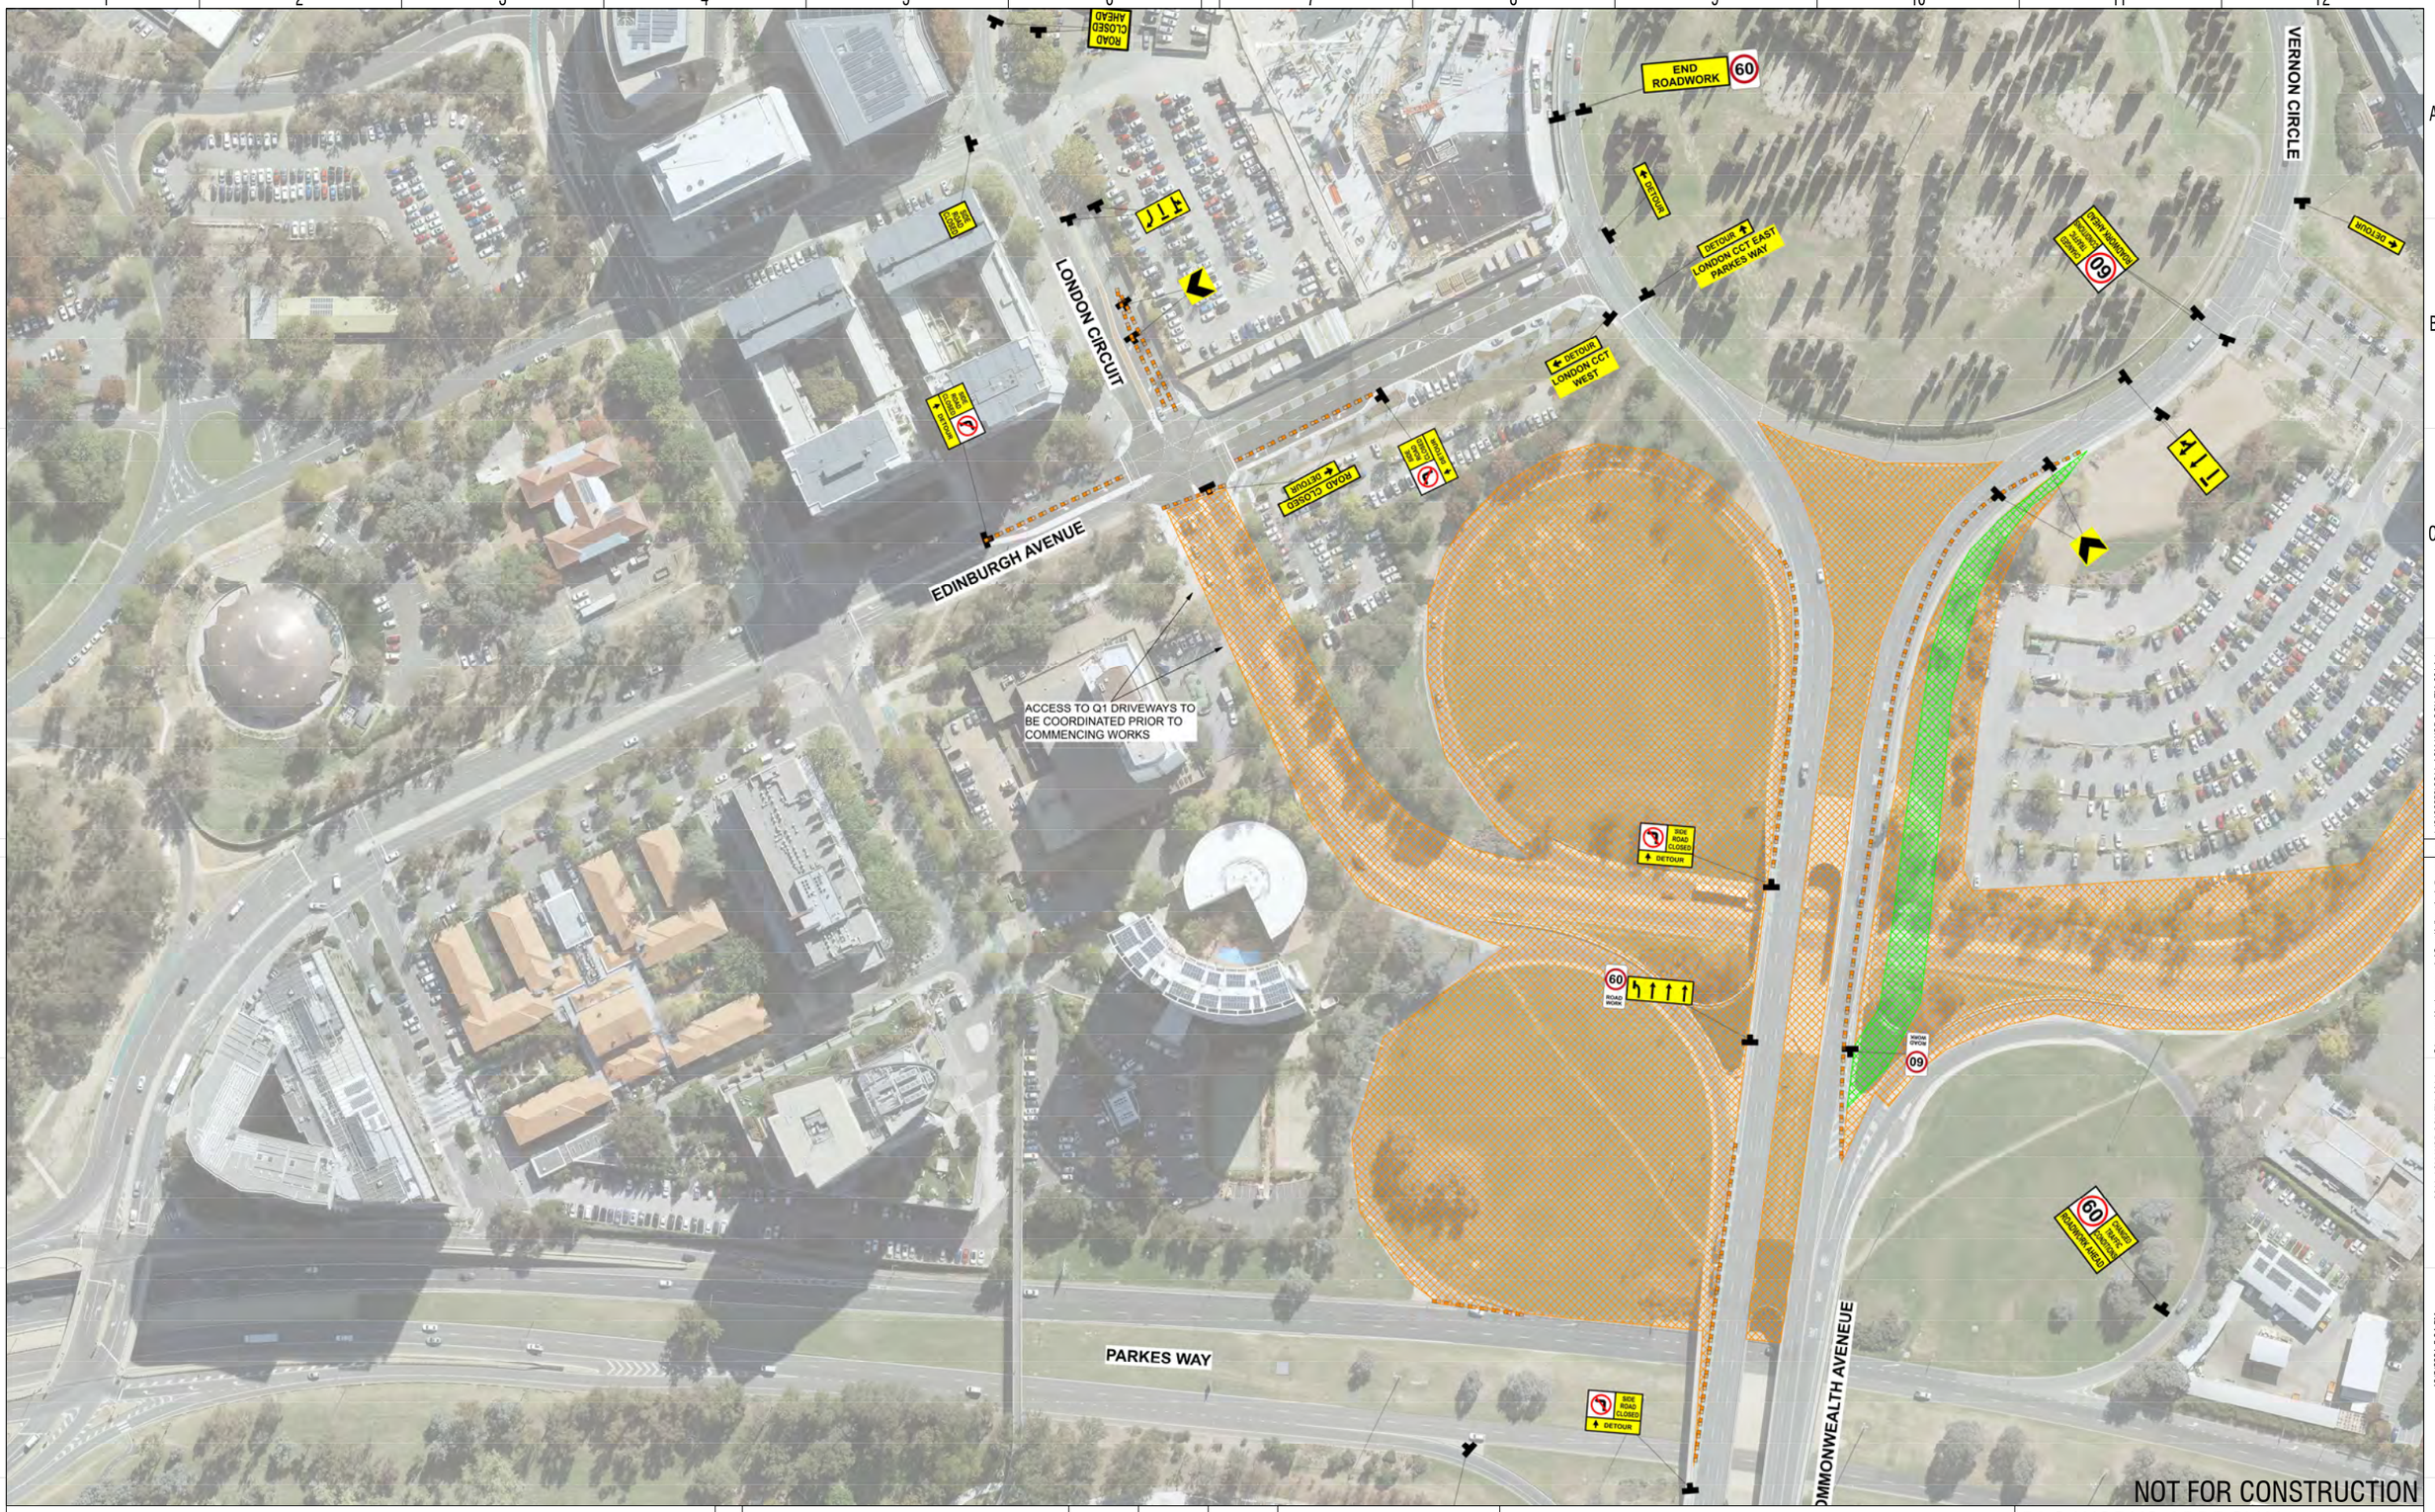

THIS IS A STRATEGIC TGS ONLY THAT HAS BEEN PREPARED FOR WORKS APPROVAL PURPOSES ONLY. THE CONTRACTOR IS TO UNDERTAKE A DETAIL TGS AND SUBMIT FOR APPROVAL PRIOR TO ANY WORKS TAKING PLACE.

SCALE @ A1

DRAWING COLOUR CODED - PRINT ALL COPIES IN COLOUR

AMD	DESCRIPTION	DESIGNER SIGN./DATE	VERIFIED SIGN./DATE	APPROVED SIGN./DATE
C	ISSUED FOR WORKS APPROVAL	MB 29.09.21	CM 29.09.21	JP 29.09.21
B	ISSUED FOR TCCS APPROVAL	MB 23.09.21	CM 23.09.21	JP 23.09.21
A	ISSUED FOR DRAFT WORKS APPROVAL	MB 17.09.21	CM 17.09.21	JP 17.09.21

CO-ORDINATE SYSTEM: STROMLO | HEIGHT DATUM: AHD | SCALE: AS SHOWN

ACT Government Major Projects Canberra

This drawing is confidential and shall only be used for the purpose of this project.
The signing of this title block confirms the design and drafting of this project have been prepared and checked in accordance with the North South Link quality assurance system to ISO 9001-2000.

AECOM
AECOM Australia Pty Ltd
A.B.N. 20 093 846 925

DRAWN J GRIFFEN
DESIGNED M BLACKMORE
DRG CHECK J SINGH
DESIGN CHECK A LYONS
APPROVED J PETERS

RLC WORKS APPROVAL

CONSTRUCTION STAGING

SOUTHBOUND SIDE - STRATEGIC TGS

STAGE 1

SHEET 4

DESIGN LOT No: S211-WORKS APPROVAL | SHEET: 04 OF 06 | A1

STATUS: WORKS APPROVAL ISSUE | ©

DRG No. S211-ACM-WOP-CON-TM-0014 | EDMS No. | C

DF 801*554

C:\pwworking\aecom_dst2_au\julian.singh@aecom.com\d0168959\S211-ACM-WOP-CON-TM-0014.dwg

File Plotted: S211-ACM-WOP-CON-TM-0014

Plot Date & Time: 10/5/2021 5:34 PM

Plotted by SINGHJ

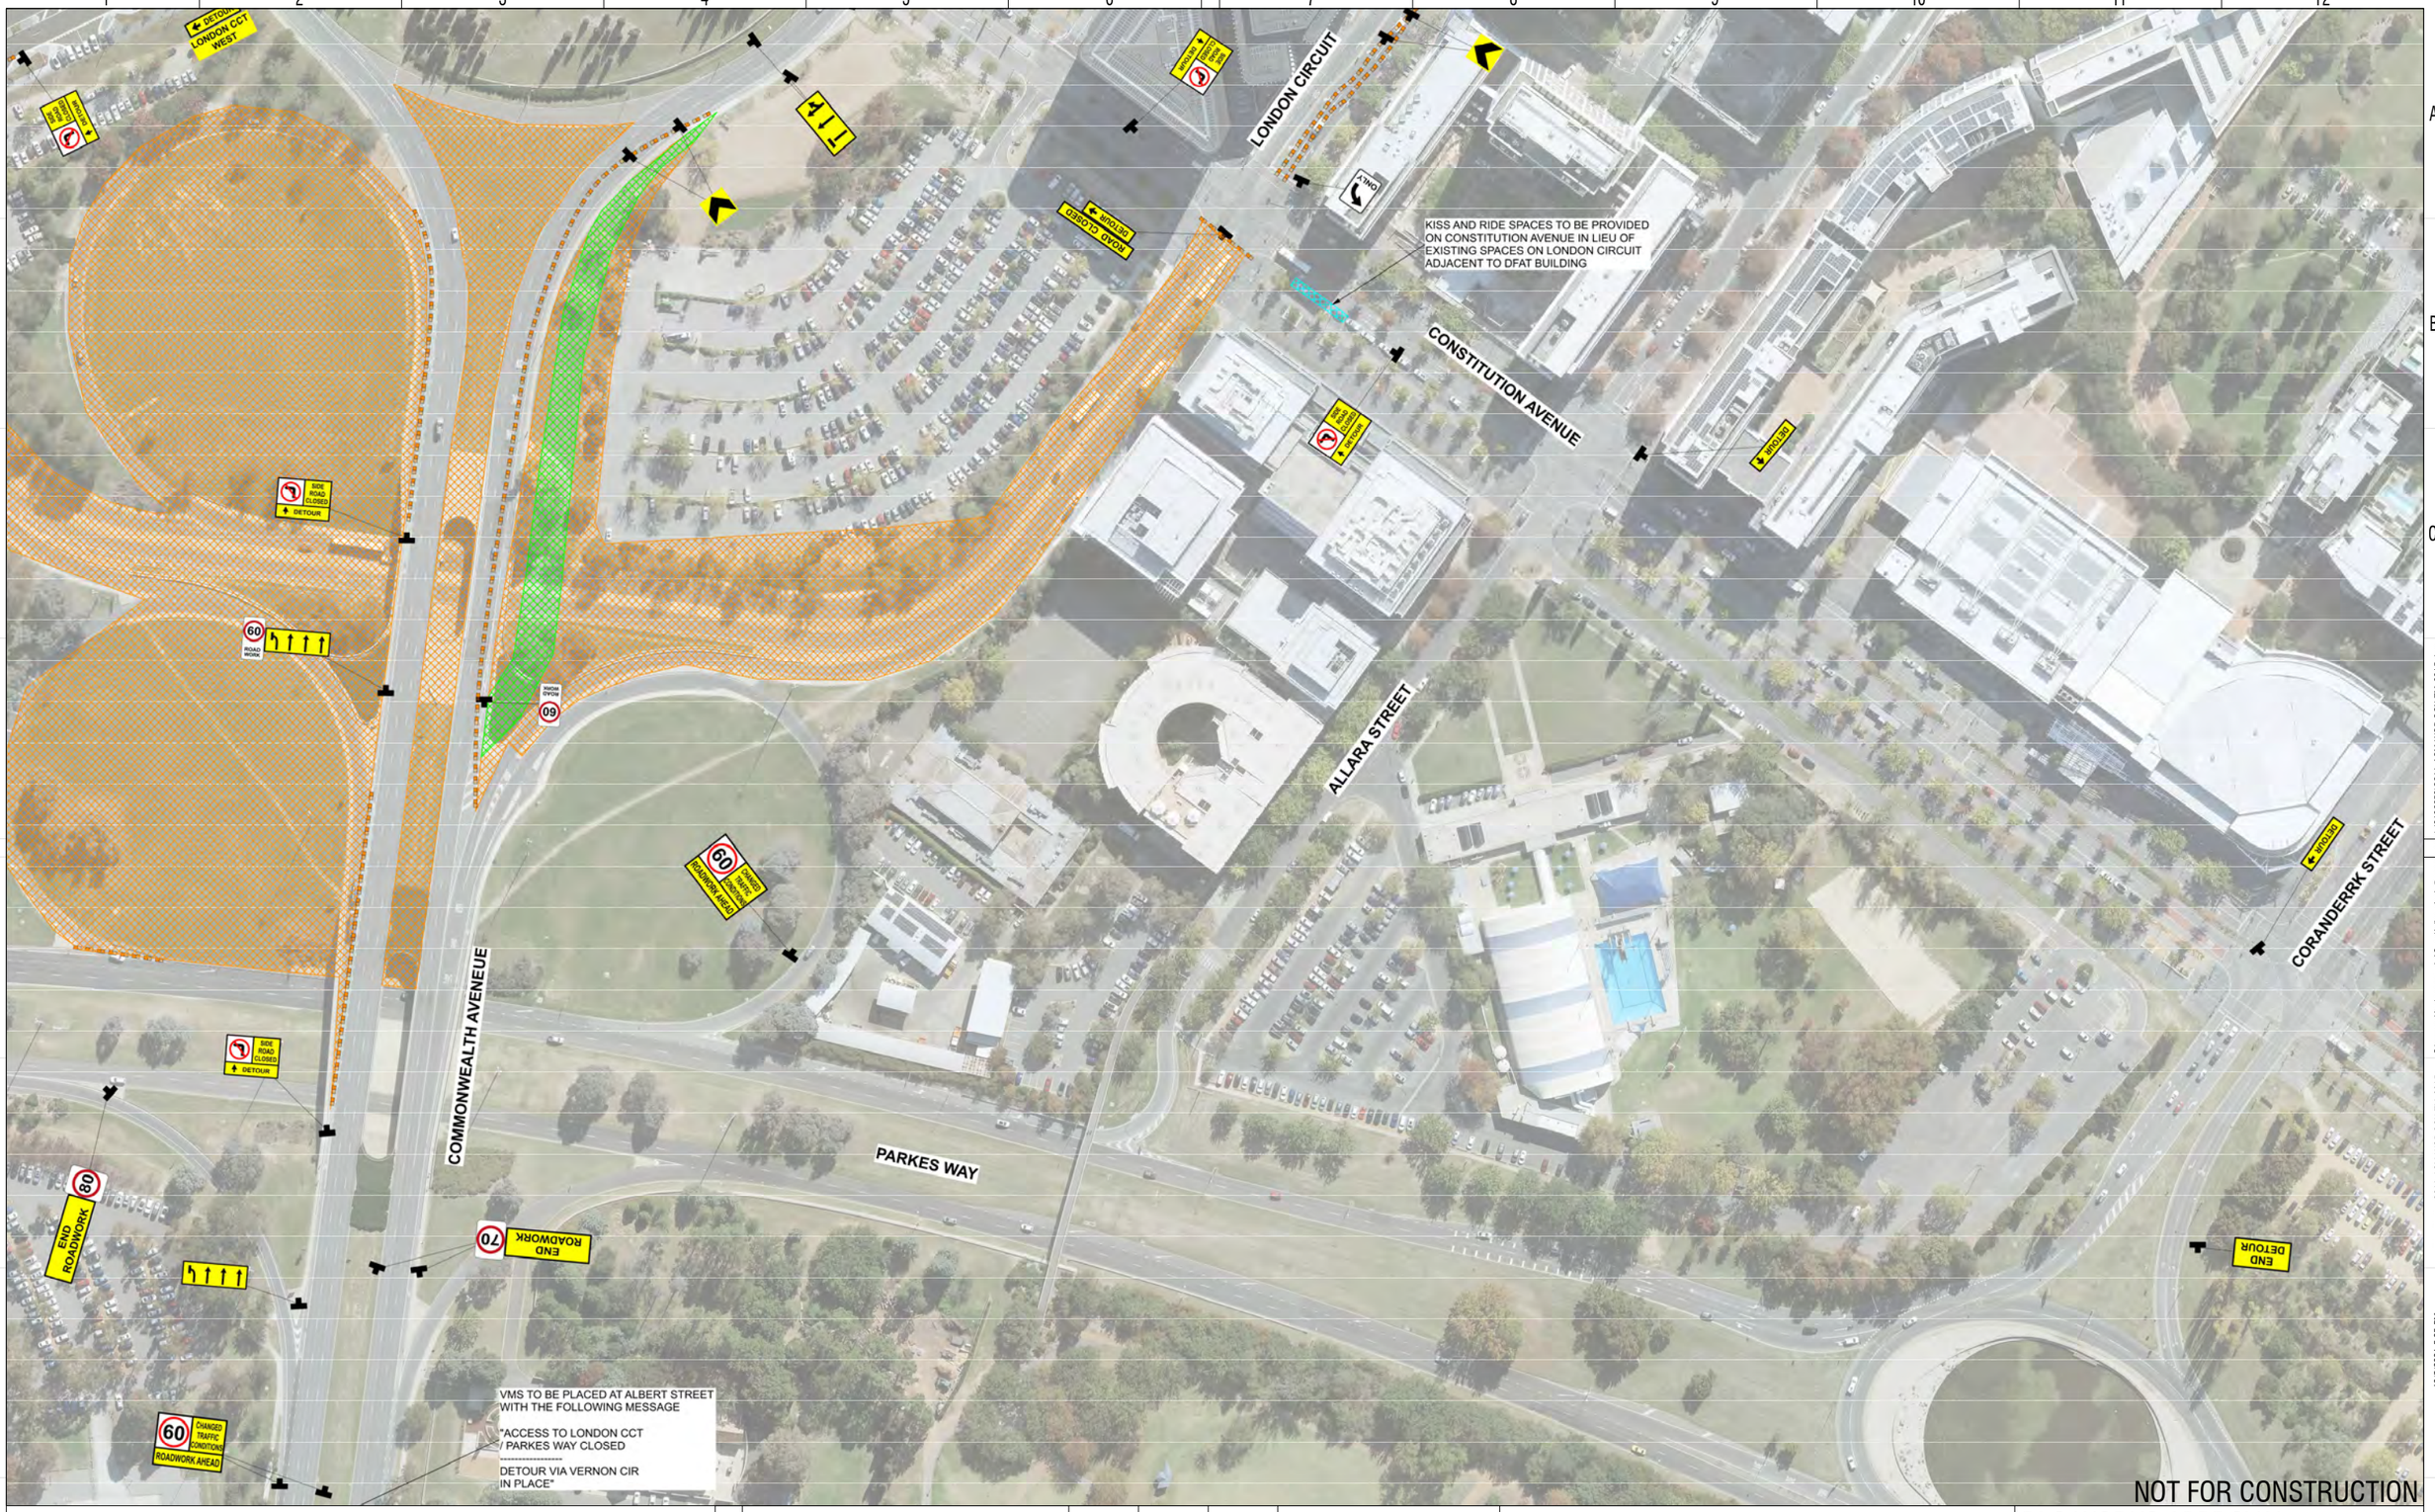

THIS IS A STRATEGIC TGS ONLY THAT HAS BEEN PREPARED FOR WORKS APPROVAL PURPOSES ONLY. THE CONTRACTOR IS TO UNDERTAKE A DETAIL TGS AND SUBMIT FOR APPROVAL PRIOR TO ANY WORKS TAKING PLACE.

SCALE @ A1

DRAWING COLOUR CODED - PRINT ALL COPIES IN COLOUR

AMD	DESCRIPTION	DESIGNER SIGN./DATE	VERIFIED SIGN./DATE	APPROVED SIGN./DATE
C	ISSUED FOR WORKS APPROVAL	MB 29.09.21	CM 29.09.21	JP 29.09.21
B	ISSUED FOR TCCS APPROVAL	MB 23.09.21	CM 23.09.21	JP 23.09.21
A	ISSUED FOR DRAFT WORKS APPROVAL	MB 17.09.21	CM 17.09.21	JP 17.09.21

CO-ORDINATE SYSTEM: STROMLO | HEIGHT DATUM: AHD | SCALE: AS SHOWN

ACT Government Major Projects Canberra

This drawing is confidential and shall only be used for the purpose of this project.
The signing of this title block confirms the design and drafting of this project have been prepared and checked in accordance with the North South Link quality assurance system to ISO 9001-2000.

AECOM
AECOM Australia Pty Ltd
A.B.N. 20 093 846 925

DRAWN J GRIFFEN
DESIGNED M BLACKMORE
DRG CHECK J SINGH
DESIGN CHECK A LYONS
APPROVED J PETERS

RLC WORKS APPROVAL

CONSTRUCTION STAGING

SOUTHBOUND SIDE - STRATEGIC TGS

STAGE 1

SHEET 5

DESIGN LOT No: S211-WORKS APPROVAL | SHEET: 05 OF 06 | A1

STATUS: WORKS APPROVAL ISSUE | ©

DRG No. S211-ACM-WOP-CON-TM-0015 | EDMS No. | C

DF 801*554

Plotted by SINGHJ

Plot Date & Time 10/5/2021 5:35 PM

File Plotted S211-ACM-WOP-CON-TM-0015

C:\pwworking\aecom_ds12_au\julian.singh@aecom.com\d0168959\S211-ACM-WOP-CON-TM-0015.dwg

THIS IS A STRATEGIC TGS ONLY THAT HAS BEEN PREPARED FOR WORKS APPROVAL PURPOSES ONLY. THE CONTRACTOR IS TO UNDERTAKE A DETAIL TGS AND SUBMIT FOR APPROVAL PRIOR TO ANY WORKS TAKING PLACE.

SCALE @ A1

DRAWING COLOUR CODED - PRINT ALL COPIES IN COLOUR

AMD	DESCRIPTION	DESIGNER SIGN./DATE	VERIFIED SIGN./DATE	APPROVED SIGN./DATE
C	ISSUED FOR WORKS APPROVAL	MB 29.09.21	CM 29.09.21	JP 29.09.21
B	ISSUED FOR TCCS APPROVAL	MB 23.09.21	CM 23.09.21	JP 23.09.21
A	ISSUED FOR DRAFT WORKS APPROVAL	MB 17.09.21	CM 17.09.21	JP 17.09.21

CO-ORDINATE SYSTEM: STROMLO | HEIGHT DATUM: AHD | SCALE: AS SHOWN

ACT Government Major Projects Canberra

This drawing is confidential and shall only be used for the purpose of this project.
The signing of this title block confirms the design and drafting of this project have been prepared and checked in accordance with the North South Link quality assurance system to ISO 9001-2000.

AECOM
AECOM Australia Pty Ltd
A.B.N. 20 093 846 925

DRAWN J GRIFFEN
DESIGNED M BLACKMORE
DRG CHECK J SINGH
DESIGN CHECK A LYONS
APPROVED J PETERS

RLC WORKS APPROVAL

CONSTRUCTION STAGING

SOUTHBOUND SIDE - STRATEGIC TGS

STAGE 1

SHEET 6

DESIGN LOT No: S211-WORKS APPROVAL | SHEET: 06 OF 06 | A1

STATUS: WORKS APPROVAL ISSUE | ©

DRG No. S211-ACM-WOP-CON-TM-0016 | EDMS No. | C

DF 801*554

Plotted by SINGHJ

Plot Date & Time: 10/5/2021 5:37 PM

File Plotted: S211-ACM-WOP-CON-TM-0016

C:\pwworking\aecom_ds12_au\julian.singh@aecom.com\d0168959\S211-ACM-WOP-CON-TM-0016.dwg

LONDON CIRCUIT CLOSED
EXCEPT FOR EMERGENCY SERVICES
AND ACCESS TO QT BUILDING

CONSTRUCT CROSSOVER

NORTHBOUND TRAFFIC

LONDON CIRCUIT CLOSED
EXCEPT FOR EMERGENCY SERVICES

SOUTHBOUND TRAFFIC

DEMOLISH SOUTHBOUND BRIDGE

CLOSE OFF RAMP

CLOSE ON RAMP

CONSTRUCT CROSSOVER

NOT FOR CONSTRUCTION

DRAWING COLOUR CODED - PRINT ALL COPIES IN COLOUR

AMD	DESCRIPTION	DESIGNER SIGN./DATE	VERIFIED SIGN./DATE	APPROVED SIGN./DATE
C	ISSUED FOR WORKS APPROVAL	MB 29.09.21	CM 29.09.21	JP 29.09.21
B	ISSUED FOR DRAFT WORKS APPROVAL	MB 17.09.21	CM 17.09.21	JP 17.09.21
A	ISSUED FOR DRAFT WORKS APPROVAL	MB 15.09.21	CM 15.09.21	JP 15.09.21

CO-ORDINATE SYSTEM: STROMLO HEIGHT DATUM: AHD SCALE: AS SHOWN

ACT Government Major Projects Canberra

This drawing is confidential and shall only be used for the purpose of this project.
The signing of this title block confirms the design and drafting of this project have been prepared and checked in accordance with the North South Link quality assurance system to ISO 9001-2000.

AECOM
AECOM Australia Pty Ltd
A.B.N. 20 093 846 925

DRAWN J GRIFFEN
DESIGNED M BLACKMORE
DRG CHECK J SINGH
DESIGN CHECK A LYONS
APPROVED J PETERS

RLC WORKS APPROVAL

CONSTRUCTION STAGING
SOUTHBOUND SIDE OVERVIEW
STAGE 2
SHEET 1

DESIGN LOT No: S211-WORKS APPROVAL SHEET: 01 OF 06 A1
STATUS: WORKS APPROVAL ISSUE ©
DRG No. S211-ACM-WOP-CON-TM-0021 EDMS No. C

DF 801*554

Plotted by:SINGHJ
File Plotted:S211-ACM-WOP-CON-TM-0021
Plot Date & Time: 10/5/2021 5:37 PM
C:\pwworking\aecom_ds12_au\julian.singh@aecom.com\d0168959\S211-ACM-WOP-CON-TM-0021.dwg

APPROXIMATE CONSTRUCTION BOUNDARY

SOUTHBOUND TRAFFIC

APPROXIMATE TOE OF BATTER

2
TM-0023

TEMPORARY SIDETRACK PAVEMENT

ON-RAMP FROM LONDON CCT TO COMMONWEALTH AVENUE CLOSED

STAGE 2 TEMPORARY CROSSOVER FOR STAGE 3 NORTHBOUND TRAFFIC

STAGE 2: DEMOLISH EXISTING SOUTHBOUND BRIDGE AND CONSTRUCT EARTHWORK AND PAVEMENT

STAGE 2: TEMPORARY CROSSOVER FOR STAGE 3 NORTHBOUND TRAFFIC

OFF RAMP CLOSED

NORTHBOUND TRAFFIC

OFF RAMP CLOSED

NOT FOR CONSTRUCTION

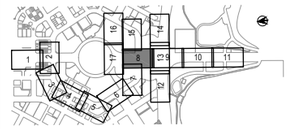

SCALE 1:500 5 0 10 20 25 m
SCALE @ A1

DRAWING COLOUR CODED - PRINT ALL COPIES IN COLOUR

AMD	DESCRIPTION	DESIGNER SIGN./DATE	VERIFIED SIGN./DATE	APPROVED SIGN./DATE
C	ISSUED FOR WORKS APPROVAL	MB 29.09.21	CM 29.09.21	JP 29.09.21
B	ISSUED FOR DRAFT WORKS APPROVAL	MB 17.09.21	CM 17.09.21	JP 17.09.21
A	ISSUED FOR DRAFT WORKS APPROVAL	MB 15.09.21	CM 15.09.21	JP 15.09.21

CO-ORDINATE SYSTEM: STROMLO | HEIGHT DATUM: AHD | SCALE: AS SHOWN

ACT Government Major Projects Canberra

This drawing is confidential and shall only be used for the purpose of this project.
The signing of this title block confirms the design and drafting of this project have been prepared and checked in accordance with the North South Link quality assurance system to ISO 9001-2000.

AECOM
AECOM Australia Pty Ltd
A.B.N. 20 093 846 925

DRAWN J GRIFFEN
DESIGNED M BLACKMORE
DRG CHECK J SINGH
DESIGN CHECK A LYONS
APPROVED J PETERS

RLC WORKS APPROVAL

CONSTRUCTION STAGING
SOUTHBOUND SIDE PLAN
STAGE 2
SHEET 2

DESIGN LOT No: S211-WORKS APPROVAL | SHEET: 02 OF 06 | A1
STATUS: WORKS APPROVAL ISSUE ©
DRG No. S211-ACM-WOP-CON-TM-0022 | EDMS No. | C

DF 801*554

C:\pwworking\aecom_ds12_au\julian.singh@aecom.com\d0168959\S211-ACM-WOP-CON-TM-0022.dwg
File Plotted6211-ACM-WOP-CON-TM-0022
Plot Date & Time 10/5/2021 5:38 PM
Plotted by SINGHJ

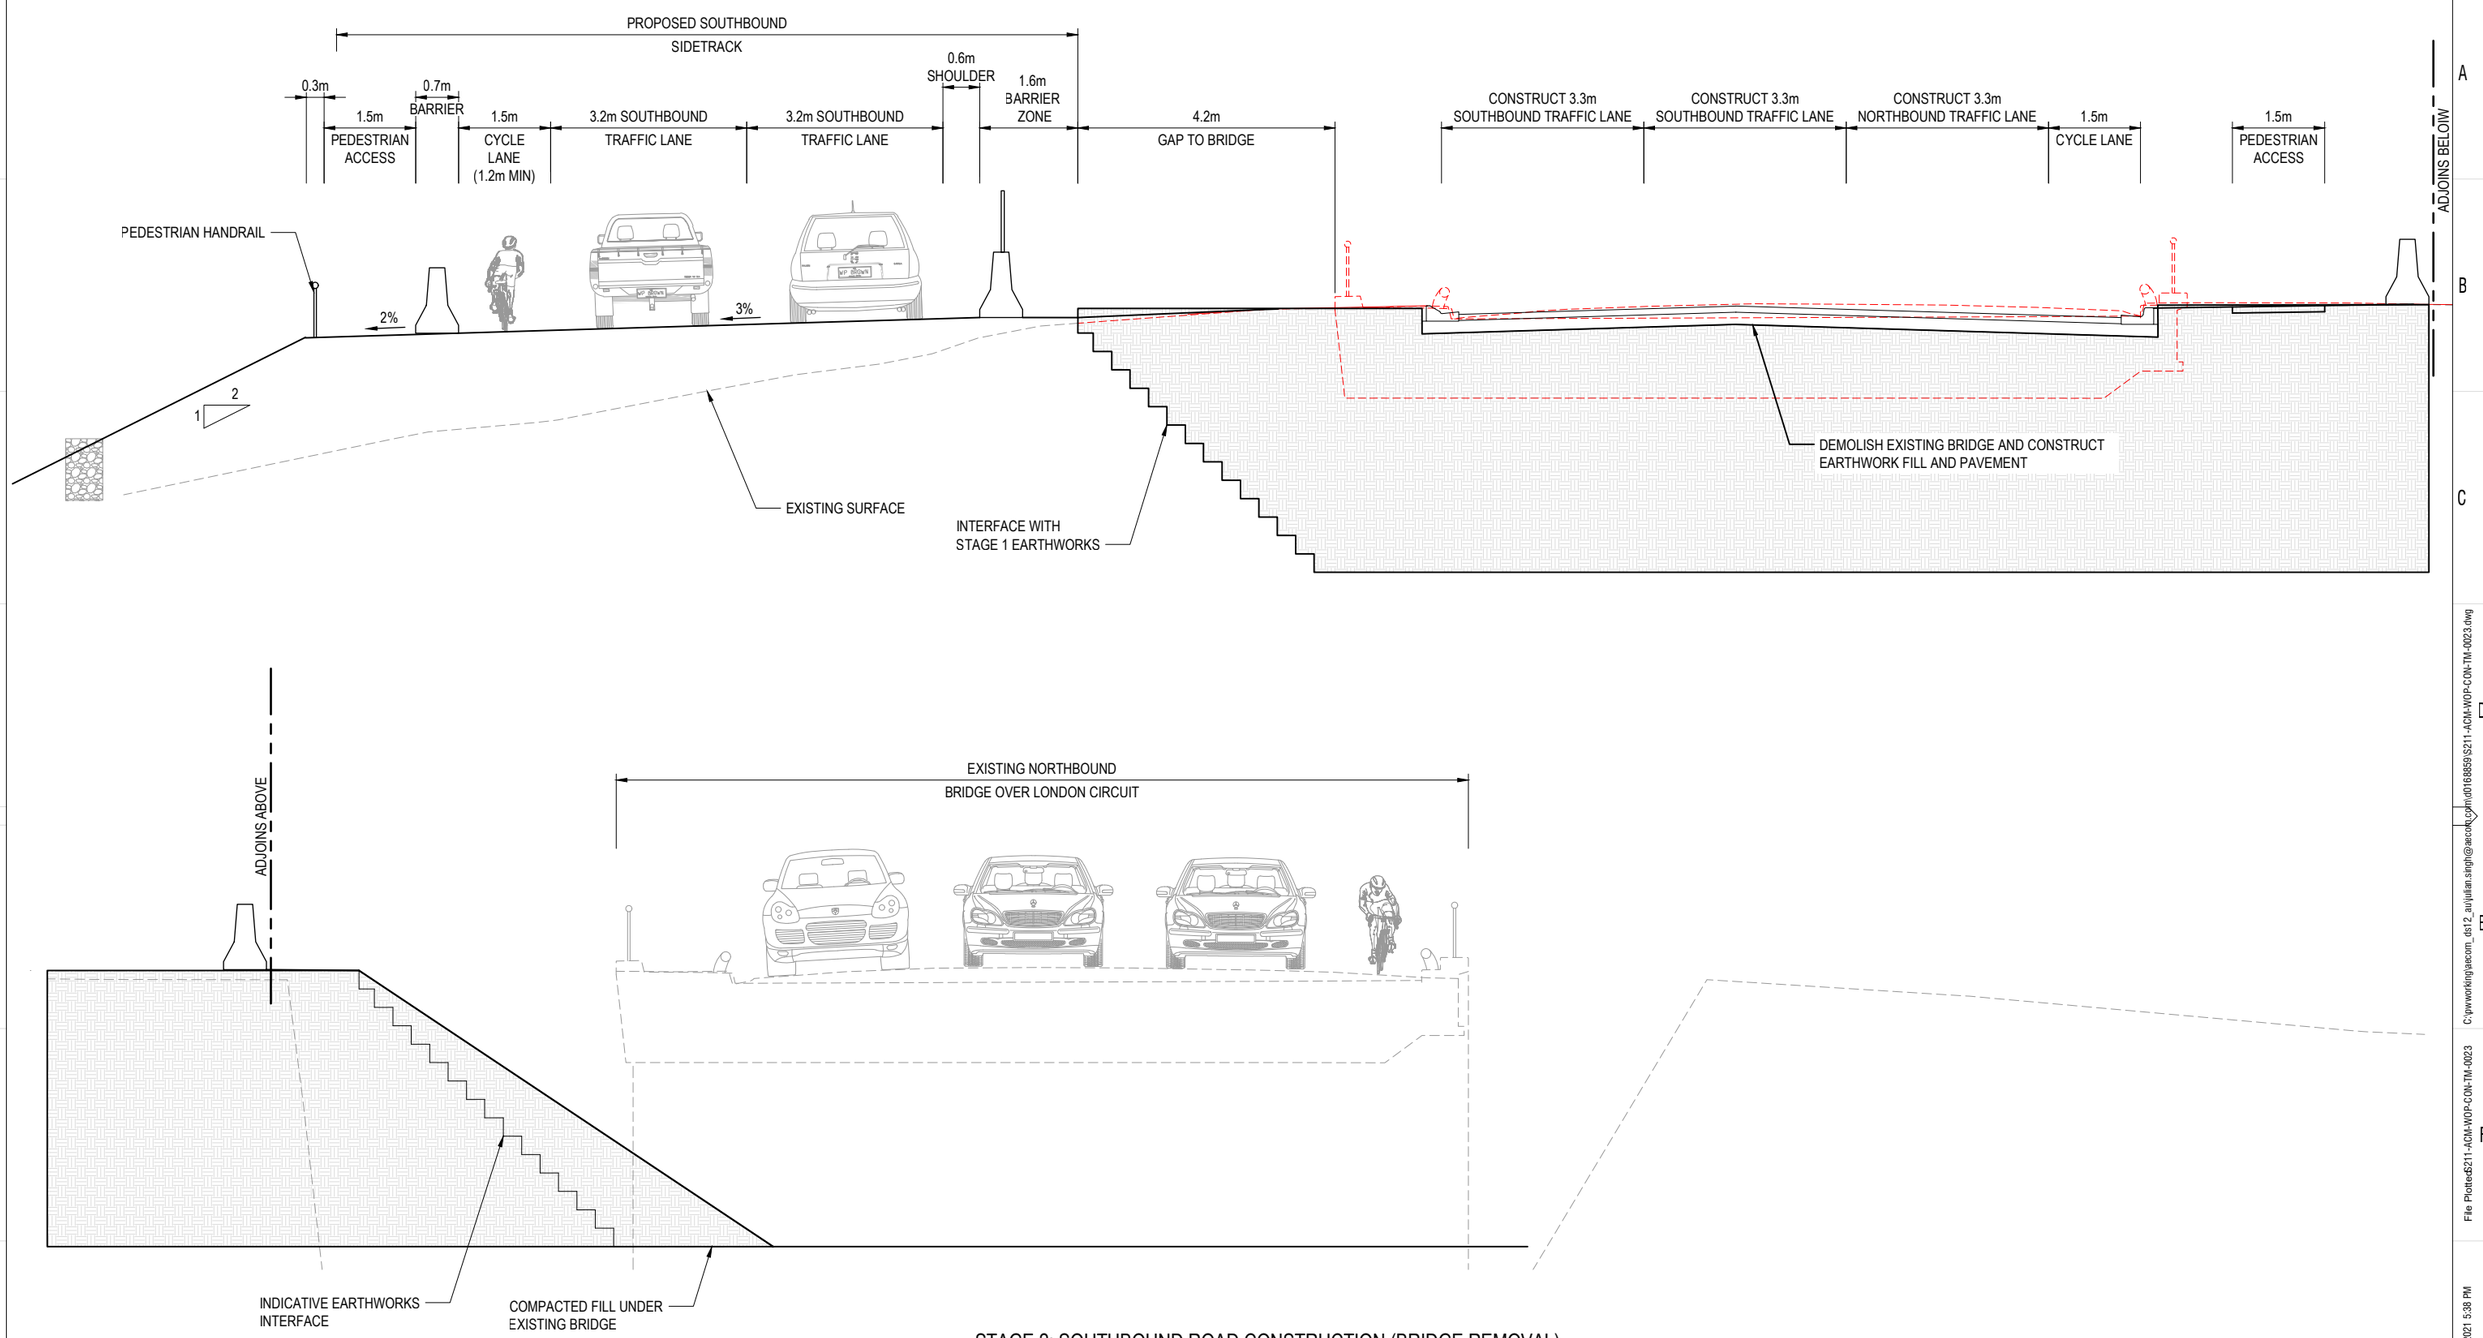

STAGE 2: SOUTHBOUND ROAD CONSTRUCTION (BRIDGE REMOVAL)

SECTION 2 TM-0022
SCALE 1:50

NOT FOR CONSTRUCTION

SCALE 1:50 0.5 0 1 2 2.5 m
SCALE @ A1

DRAWING COLOUR CODED - PRINT ALL COPIES IN COLOUR

AMD	DESCRIPTION	DESIGNER SIGN./DATE	VERIFIED SIGN./DATE	APPROVED SIGN./DATE
C	ISSUED FOR WORKS APPROVAL	MB 29.09.21	CM 29.09.21	JP 29.09.21
B	ISSUED FOR DRAFT WORKS APPROVAL	MB 17.09.21	CM 17.09.21	JP 17.09.21
A	ISSUED FOR DRAFT WORKS APPROVAL	MB 15.09.21	CM 15.09.21	JP 15.09.21

CO-ORDINATE SYSTEM: STROMLO | HEIGHT DATUM: AHD | SCALE: AS SHOWN

ACT Government Major Projects Canberra

This drawing is confidential and shall only be used for the purpose of this project.
The signing of this title block confirms the design and drafting of this project have been prepared and checked in accordance with the North South Link quality assurance system to ISO 9001-2000.

AECOM
AECOM Australia Pty Ltd
A.B.N. 20 093 846 925

DRAWN J GRIFFEN
DESIGNED M BLACKMORE
DRG CHECK J SINGH
DESIGN CHECK A LYONS
APPROVED J PETERS

RLC WORKS APPROVAL

CONSTRUCTION STAGING
SOUTHBOUND SIDE SECTION
STAGE 2
SHEET 3

DESIGN LOT No: S211-WORKS APPROVAL | SHEET: 03 OF 06 | A1
STATUS: WORKS APPROVAL ISSUE | ©
DRG No. S211-ACM-WOP-CON-TM-0023 | EDMS No. | C

DF 801*554

C:\pwworking\aecom_ds12_au\julian.singh@aecom.com\d0168859\S211-ACM-WOP-CON-TM-0023.dwg
File Plotted: S211-ACM-WOP-CON-TM-0023
Plot Date & Time: 10/5/2021 5:38 PM
Plotted by SINGHJ

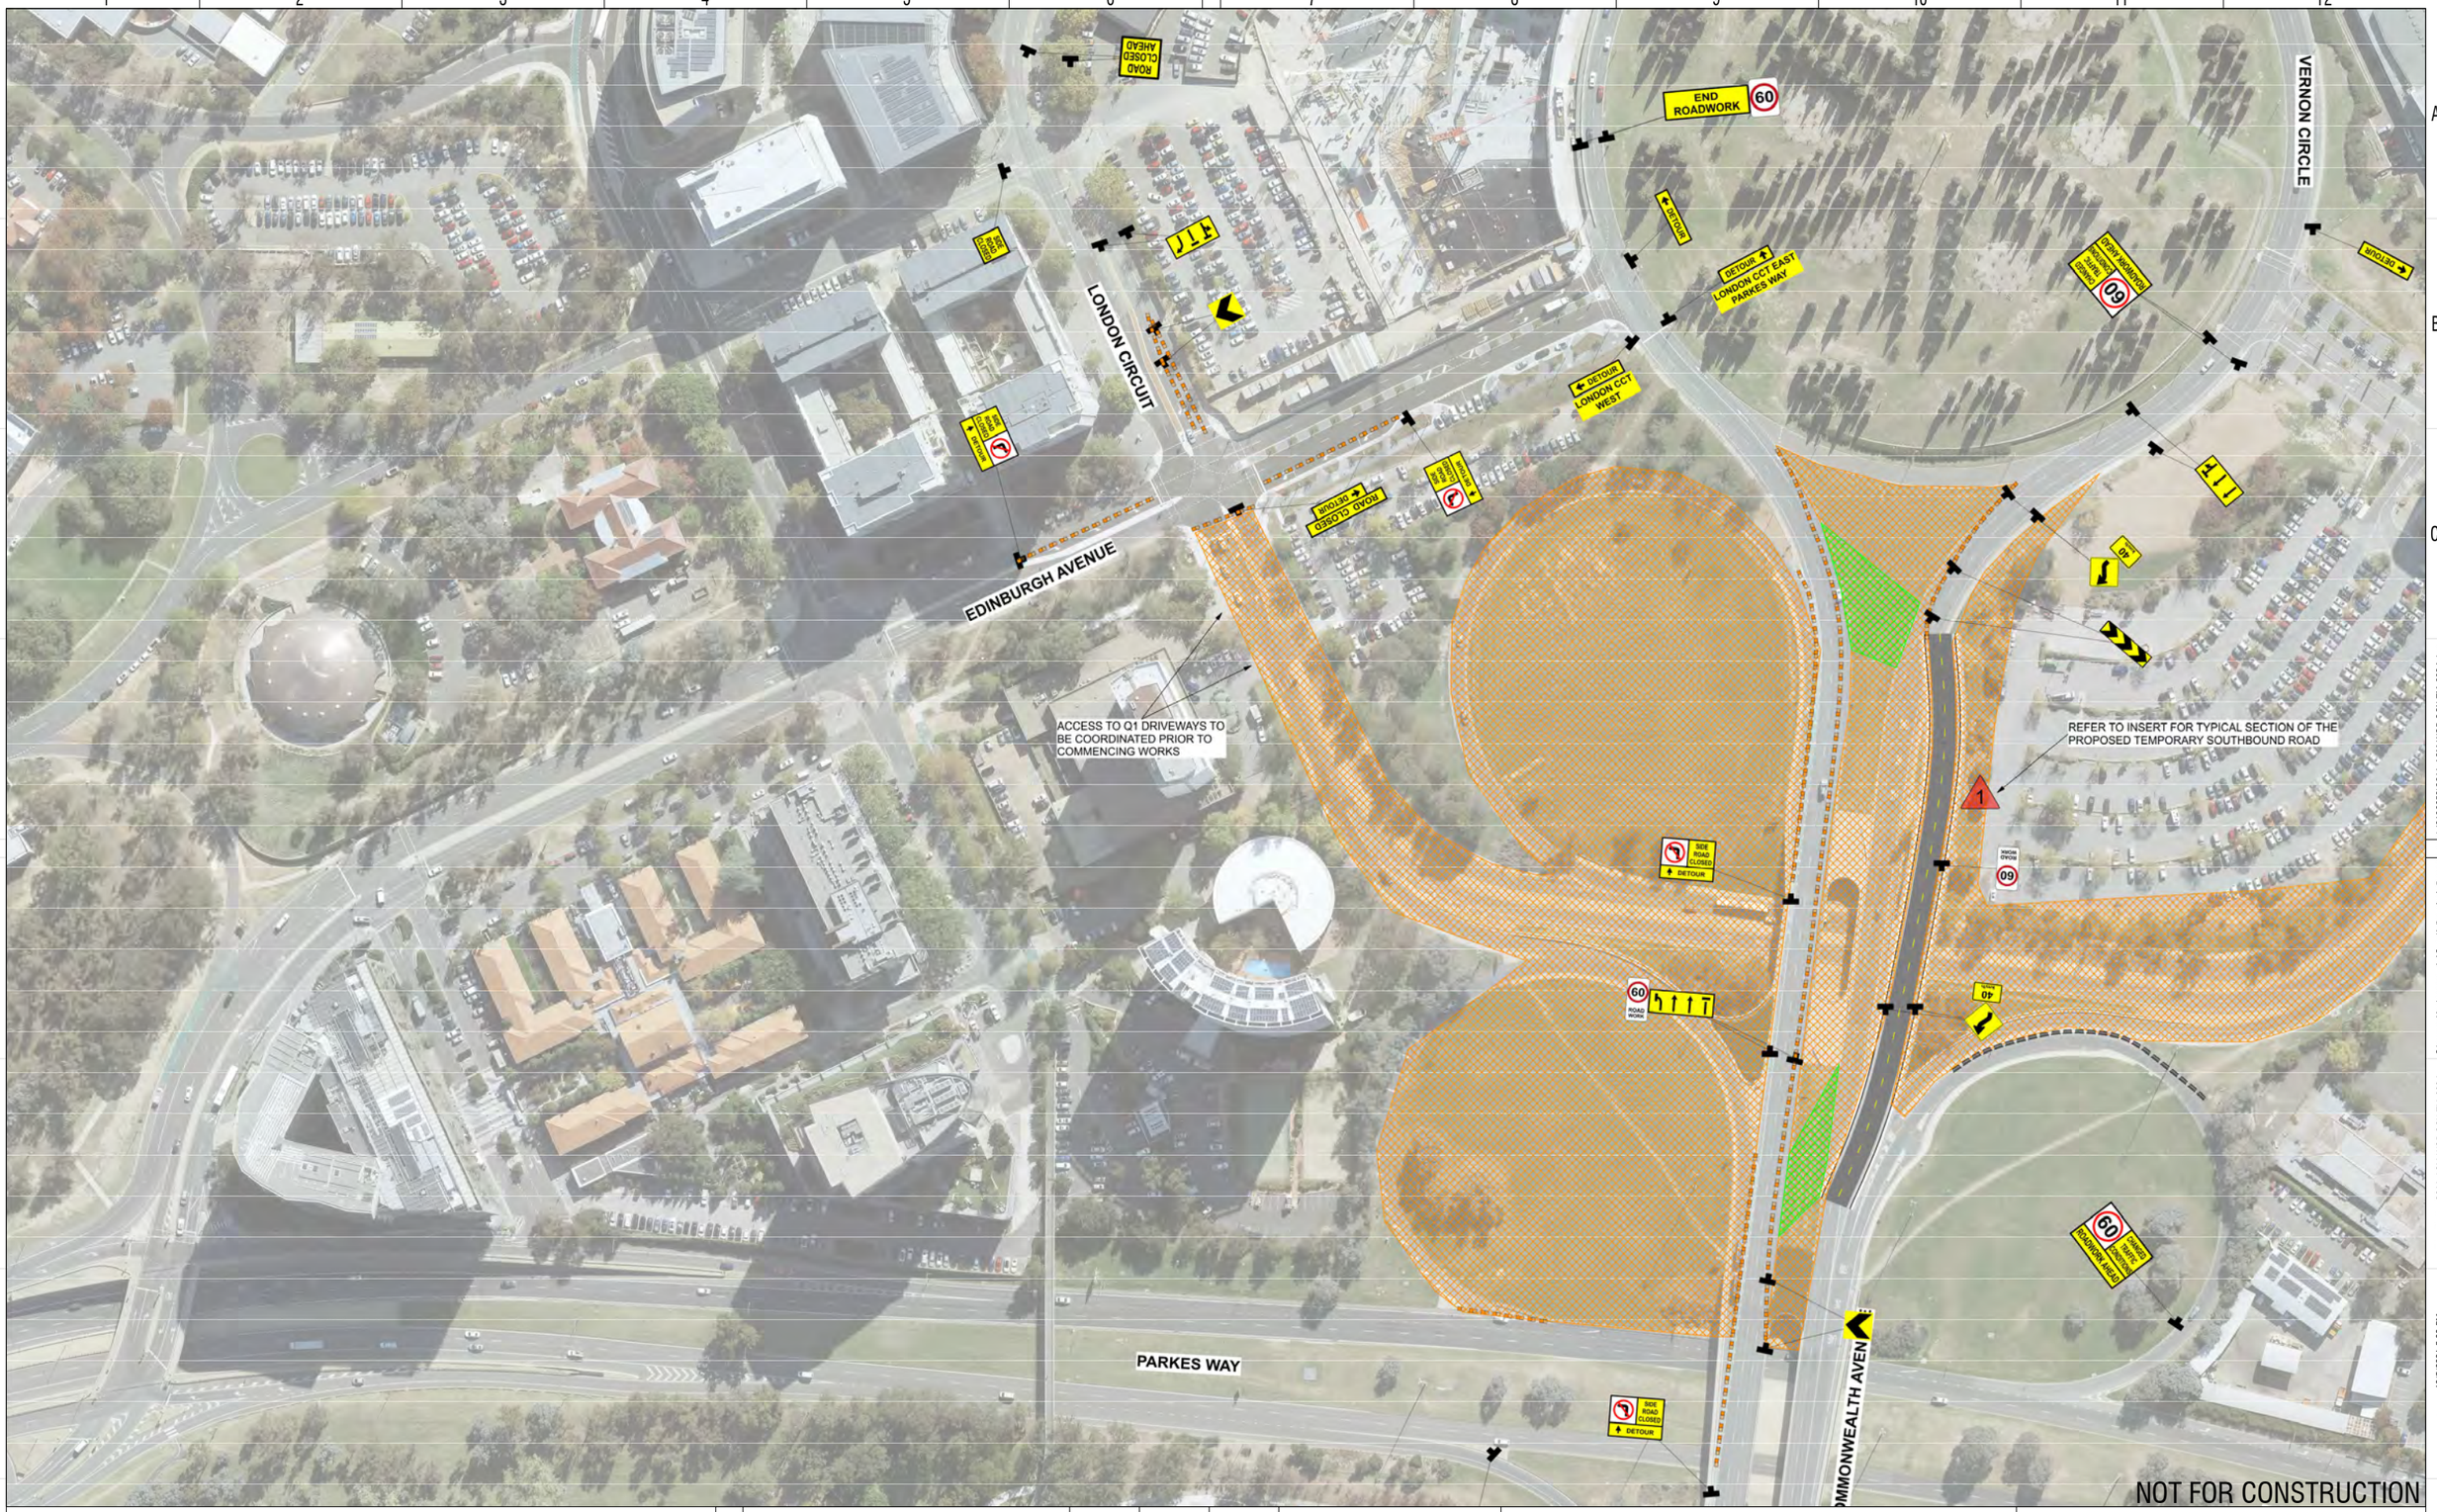

THIS IS A STRATEGIC TGS ONLY THAT HAS BEEN PREPARED FOR WORKS APPROVAL PURPOSES ONLY. THE CONTRACTOR IS TO UNDERTAKE A DETAIL TGS AND SUBMIT FOR APPROVAL PRIOR TO ANY WORKS TAKING PLACE.

SCALE @ A1

DRAWING COLOUR CODED - PRINT ALL COPIES IN COLOUR

AMD	DESCRIPTION	DESIGNER SIGN./DATE	VERIFIED SIGN./DATE	APPROVED SIGN./DATE
C	ISSUED FOR WORKS APPROVAL	MB 29.09.21	CM 29.09.21	JP 29.09.21
B	ISSUED FOR TCCS APPROVAL	MB 23.09.21	CM 23.09.21	JP 23.09.21
A	ISSUED FOR DRAFT WORKS APPROVAL	MB 17.09.21	CM 17.09.21	JP 17.09.21

CO-ORDINATE SYSTEM: STROMLO | HEIGHT DATUM: AHD | SCALE: AS SHOWN

ACT Government Major Projects Canberra

This drawing is confidential and shall only be used for the purpose of this project.
The signing of this title block confirms the design and drafting of this project have been prepared and checked in accordance with the North South Link quality assurance system to ISO 9001-2000.

AECOM
AECOM Australia Pty Ltd
A.B.N. 20 093 846 925

DRAWN J GRIFFEN
DESIGNED M BLACKMORE
DRG CHECK J SINGH
DESIGN CHECK A LYONS
APPROVED J PETERS

RLC WORKS APPROVAL

CONSTRUCTION STAGING

SOUTHBOUND SIDE - STRATEGIC TGS

STAGE 2

SHEET 4

DESIGN LOT No: S211-WORKS APPROVAL | SHEET: 04 OF 06 | A1

STATUS: WORKS APPROVAL ISSUE | ©

DRG No. S211-ACM-WOP-CON-TM-0024 | EDMS No. | C

DF 801*554

Plotted by SINGHJ
Plot Date & Time: 10/5/2021 5:39 PM
File Plotted: S211-ACM-WOP-CON-TM-0024
C:\pwworking\aecom_ds12_au\julian.singh@aecom.com\d0168959\S211-ACM-WOP-CON-TM-0024.dwg

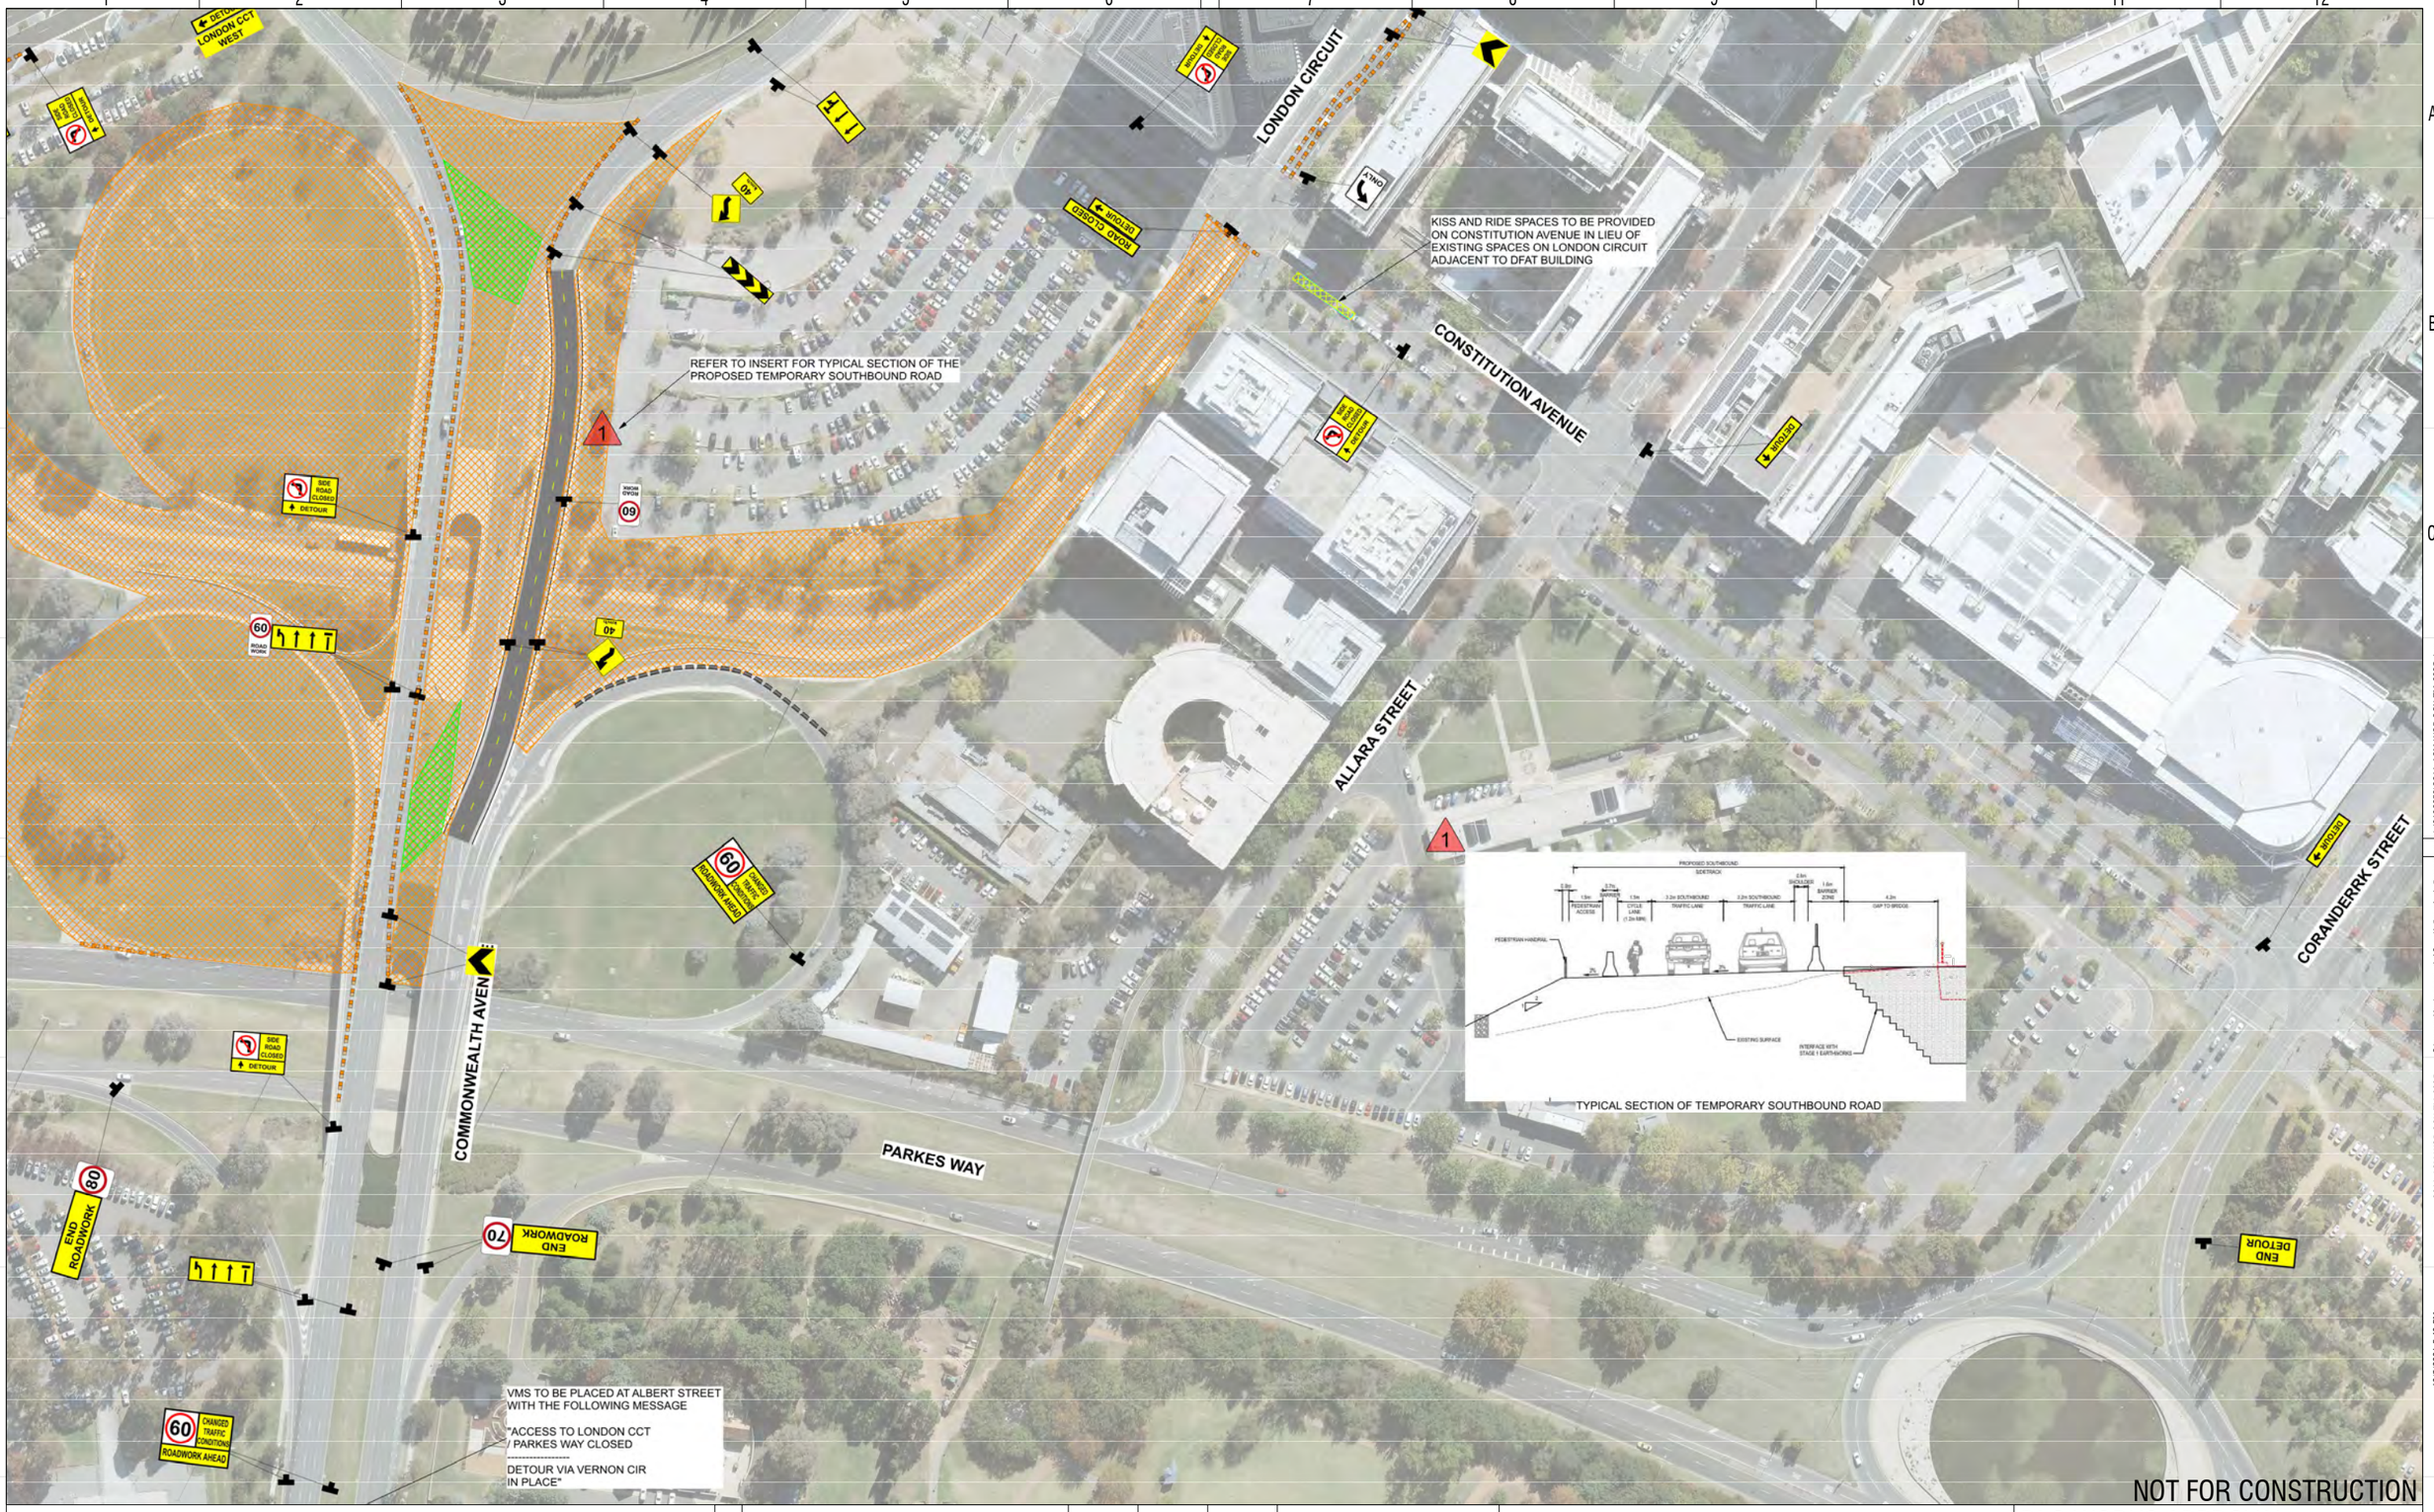

NOT FOR CONSTRUCTION

THIS IS A STRATEGIC TGS ONLY THAT HAS BEEN PREPARED FOR WORKS APPROVAL PURPOSES ONLY. THE CONTRACTOR IS TO UNDERTAKE A DETAIL TGS AND SUBMIT FOR APPROVAL PRIOR TO ANY WORKS TAKING PLACE.

SCALE @ A1

DRAWING COLOUR CODED - PRINT ALL COPIES IN COLOUR

AMD	DESCRIPTION	DESIGNER SIGN./DATE	VERIFIED SIGN./DATE	APPROVED SIGN./DATE
C	ISSUED FOR WORKS APPROVAL	MB 29.09.21	CM 29.09.21	JP 29.09.21
B	ISSUED FOR TCCS APPROVAL	MB 23.09.21	CM 23.09.21	JP 23.09.21
A	ISSUED FOR DRAFT WORKS APPROVAL	MB 17.09.21	CM 17.09.21	JP 17.09.21

CO-ORDINATE SYSTEM: STROMLO | HEIGHT DATUM: AHD | SCALE: AS SHOWN

ACT Government Major Projects Canberra

This drawing is confidential and shall only be used for the purpose of this project.
The signing of this title block confirms the design and drafting of this project have been prepared and checked in accordance with the North South Link quality assurance system to ISO 9001-2000.

AECOM
AECOM Australia Pty Ltd
A.B.N. 20 093 846 925

DRAWN J GRIFFEN
DESIGNED M BLACKMORE
DRG CHECK J SINGH
DESIGN CHECK A LYONS
APPROVED J PETERS

RLC WORKS APPROVAL

CONSTRUCTION STAGING
SOUTHBOUND SIDE - STRATEGIC TGS
STAGE 2
SHEET 5

DESIGN LOT No: S211-WORKS APPROVAL | SHEET: 05 OF 06 | A1
STATUS: WORKS APPROVAL ISSUE | ©
DRG No. S211-ACM-WOP-CON-TM-0025 | EDMS No. | C

DF 801*554

File Plotted: S211-ACM-WOP-CON-TM-0025 C:\pwworking\aecom_ds12_au\julian.singh@aecom.com\d0168959\S211-ACM-WOP-CON-TM-0025.dwg
Plot Date & Time: 10/5/2021 5:40 PM
Plotted by SINGHJ

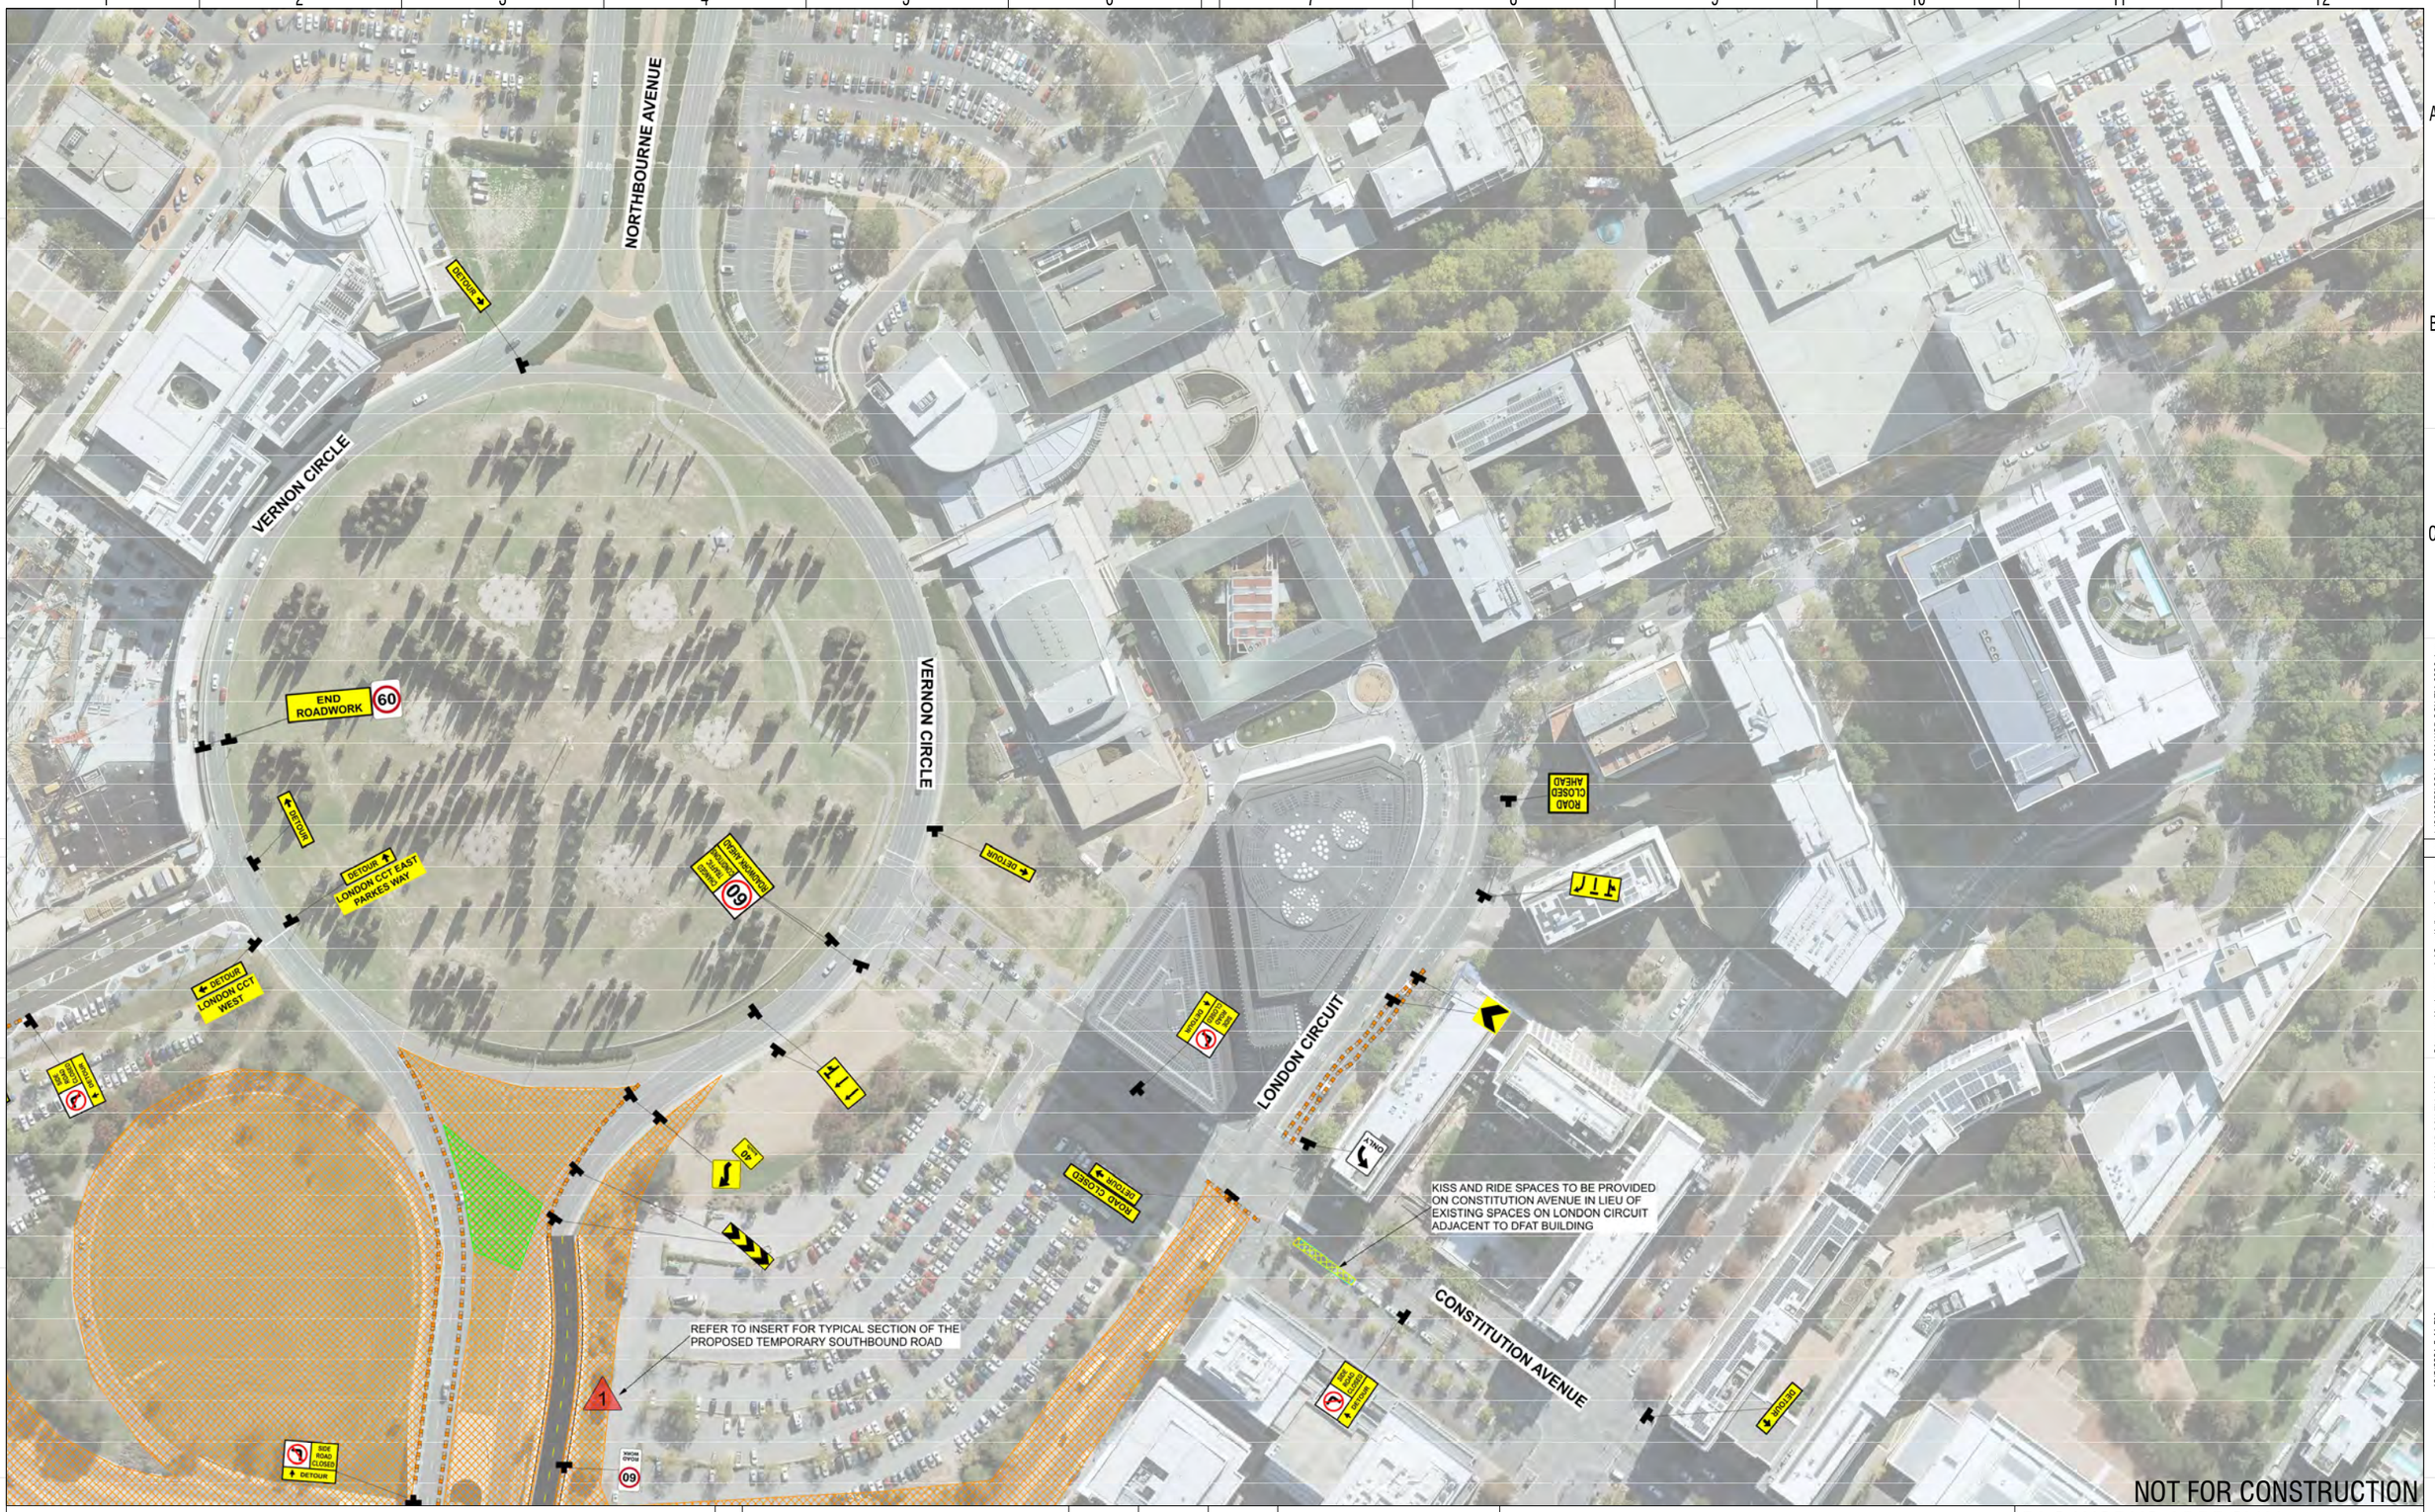

THIS IS A STRATEGIC TGS ONLY THAT HAS BEEN PREPARED FOR WORKS APPROVAL PURPOSES ONLY. THE CONTRACTOR IS TO UNDERTAKE A DETAIL TGS AND SUBMIT FOR APPROVAL PRIOR TO ANY WORKS TAKING PLACE.

SCALE @ A1

DRAWING COLOUR CODED - PRINT ALL COPIES IN COLOUR

AMD	DESCRIPTION	DESIGNER SIGN./DATE	VERIFIED SIGN./DATE	APPROVED SIGN./DATE
C	ISSUED FOR WORKS APPROVAL	MB 29.09.21	CM 29.09.21	JP 29.09.21
B	ISSUED FOR TCCS APPROVAL	MB 23.09.21	CM 23.09.21	JP 23.09.21
A	ISSUED FOR DRAFT WORKS APPROVAL	MB 17.09.21	CM 17.09.21	JP 17.09.21

CO-ORDINATE SYSTEM: STROMLO | HEIGHT DATUM: AHD | SCALE: AS SHOWN

ACT Government Major Projects Canberra

This drawing is confidential and shall only be used for the purpose of this project.
The signing of this title block confirms the design and drafting of this project have been prepared and checked in accordance with the North South Link quality assurance system to ISO 9001-2000.

AECOM
AECOM Australia Pty Ltd
A.B.N. 20 093 846 925

DRAWN J GRIFFEN
DESIGNED M BLACKMORE
DRG CHECK J SINGH
DESIGN CHECK A LYONS
APPROVED J PETERS

RLC WORKS APPROVAL

CONSTRUCTION STAGING

SOUTHBOUND SIDE - STRATEGIC TGS

STAGE 2

SHEET 6

DESIGN LOT No: S211-WORKS APPROVAL | SHEET: 06 OF 06 | A1

STATUS: WORKS APPROVAL ISSUE | ©

DRG No. S211-ACM-WOP-CON-TM-0026 | EDMS No. | C

DF 801*554

Plotted by SINGHJ

Plot Date & Time: 10/5/2021 5:41 PM

File Plotted: S211-ACM-WOP-CON-TM-0026

C:\pwworking\aecom_ds12_au\julian.singh@aecom.com\d0168959\S211-ACM-WOP-CON-TM-0026.dwg

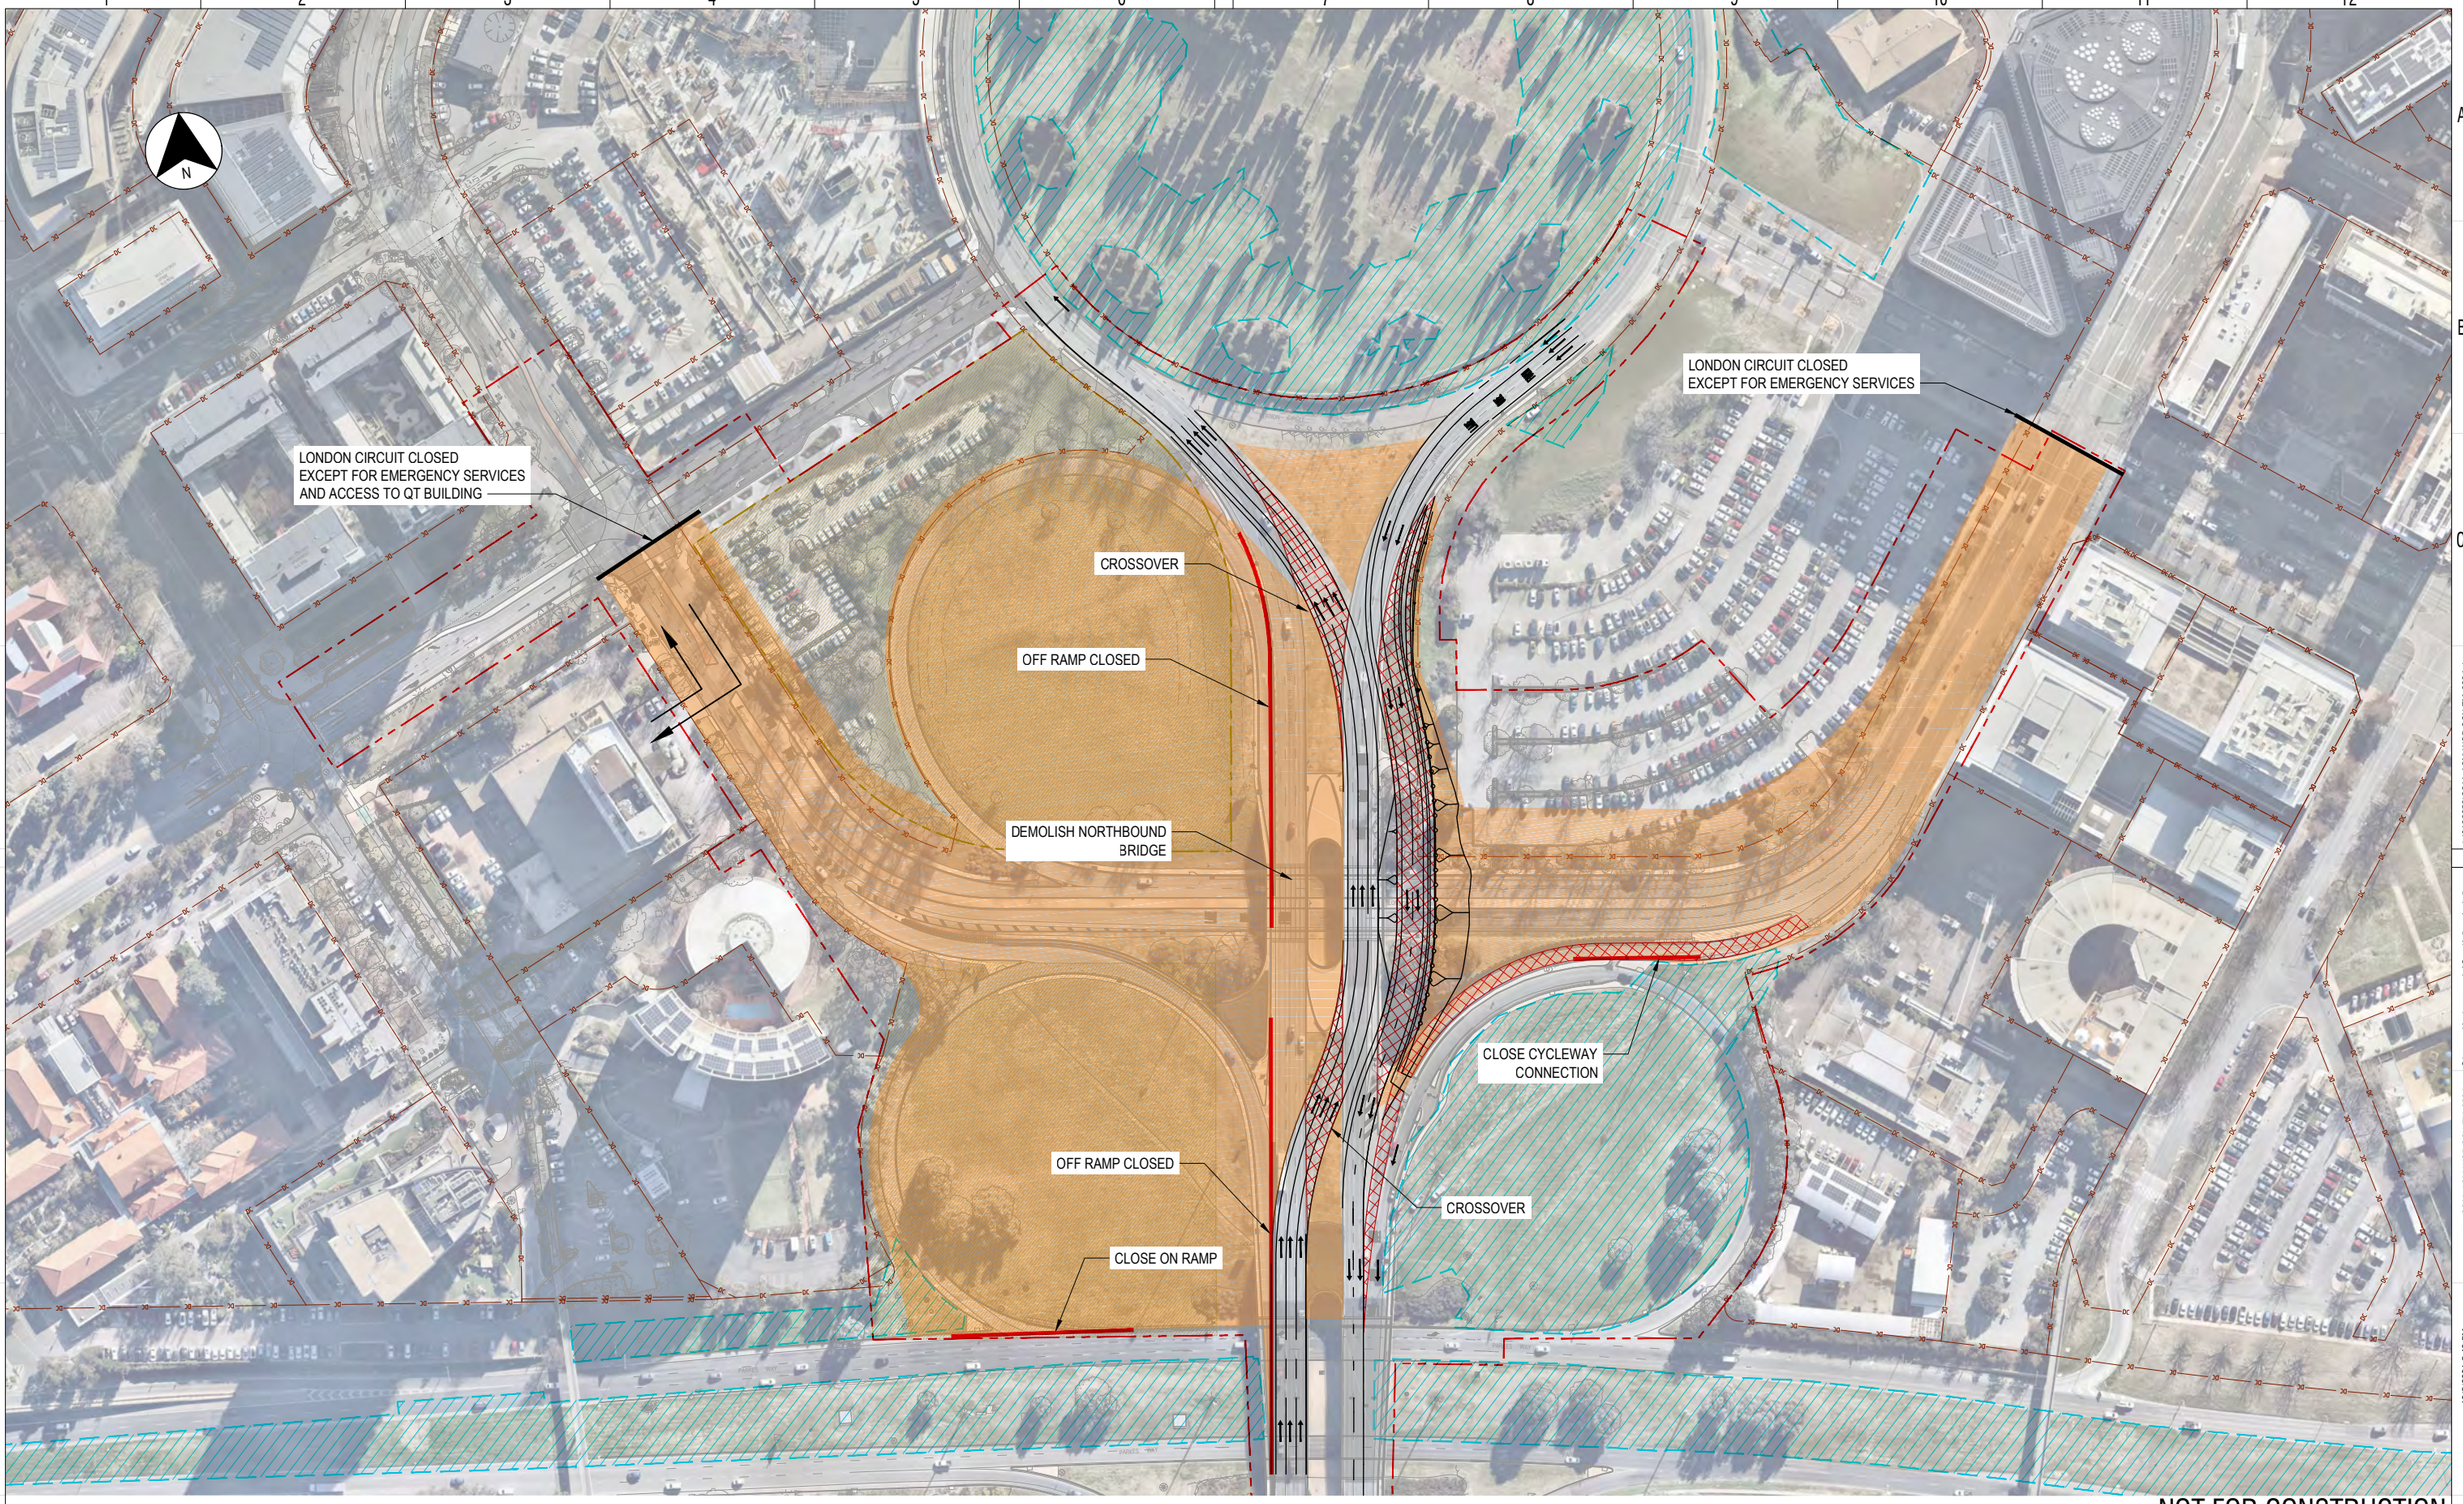

DRAWING COLOUR CODED - PRINT ALL COPIES IN COLOUR

AMD	DESCRIPTION	DESIGNER SIGN./DATE	VERIFIED SIGN./DATE	APPROVED SIGN./DATE
C	ISSUED FOR WORKS APPROVAL	MB 29.09.21	CM 29.09.21	JP 29.09.21
B	ISSUED FOR DRAFT WORKS APPROVAL	MB 17.09.21	CM 17.09.21	JP 17.09.21
A	ISSUED FOR DRAFT WORKS APPROVAL	MB 15.09.21	CM 15.09.21	JP 15.09.21

CO-ORDINATE SYSTEM: STROMLO | HEIGHT DATUM: AHD | SCALE: AS SHOWN

ACT Government Major Projects Canberra

This drawing is confidential and shall only be used for the purpose of this project.
The signing of this title block confirms the design and drafting of this project have been prepared and checked in accordance with the North South Link quality assurance system to ISO 9001-2000.

AECOM
AECOM Australia Pty Ltd
A.B.N. 20 093 846 925

DRAWN J GRIFFEN
DESIGNED M BLACKMORE
DRG CHECK J SINGH
DESIGN CHECK A LYONS
APPROVED J PETERS

NOT FOR CONSTRUCTION

RLC WORKS APPROVAL

CONSTRUCTION STAGING
SOUTHBOUND SIDE OVERVIEW
STAGE 3
SHEET 1

DESIGN LOT No: S211-WORKS APPROVAL | SHEET: 01 OF 06 | A1
STATUS: WORKS APPROVAL ISSUE | ©
DRG No. S211-ACM-WOP-CON-TM-0031 | EDMS No. | C

DF 801*554

Plotted by SINGHJ
Plot Date & Time: 10/5/2021 5:42 PM
File Plotted: S211-ACM-WOP-CON-TM-0031
C:\pwworking\aecom_ds12_au\julian.singh@aecom.com\d0168859\S211-ACM-WOP-CON-TM-0031.dwg

CLOSE CYCLEWAY CONNECTION

APPROXIMATE CONSTRUCTION BOUNDARY

SOUTHBOUND TRAFFIC

APPROXIMATE TOE OF BATTER

TEMPORARY SIDETRACK PAVEMENT

ON-RAMP FROM LONDON CCT TO COMMONWEALTH AVE CLOSED

3
TM-1033

OFF RAMP CLOSED

NORTHBOUND TRAFFIC

OFF RAMP CLOSED

STAGE 3: DEMOLISH EXISTING NORTHBOUND BRIDGE AND CONSTRUCT EARTHWORK AND PAVEMENT

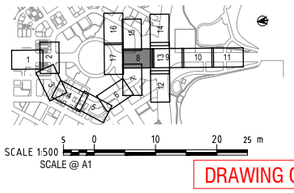

SCALE 1:500 5 0 10 20 25 m
SCALE @ A1

DRAWING COLOUR CODED - PRINT ALL COPIES IN COLOUR

AMD	DESCRIPTION	DESIGNER SIGN./DATE	VERIFIED SIGN./DATE	APPROVED SIGN./DATE
C	ISSUED FOR WORKS APPROVAL	MB 29.09.21	CM 29.09.21	JP 29.09.21
B	ISSUED FOR DRAFT WORKS APPROVAL	MB 17.09.21	CM 17.09.21	JP 17.09.21
A	ISSUED FOR DRAFT WORKS APPROVAL	MB 15.09.21	CM 15.09.21	JP 15.09.21

CO-ORDINATE SYSTEM: STROMLO | HEIGHT DATUM: AHD | SCALE: AS SHOWN

ACT Government Major Projects Canberra

This drawing is confidential and shall only be used for the purpose of this project.
The signing of this title block confirms the design and drafting of this project have been prepared and checked in accordance with the North South Link quality assurance system to ISO 9001-2000.

AECOM
AECOM Australia Pty Ltd
A.B.N. 20 093 846 925

DRAWN J GRIFFEN
DESIGNED M BLACKMORE
DRG CHECK J SINGH
DESIGN CHECK A LYONS
APPROVED J PETERS

NOT FOR CONSTRUCTION

RLC WORKS APPROVAL

CONSTRUCTION STAGING
SOUTHBOUND SIDE PLAN
STAGE 3
SHEET 2

DESIGN LOT No: S211-WORKS APPROVAL | SHEET: 02 OF 06 | A1
STATUS: WORKS APPROVAL ISSUE | ©
DRG No. S211-ACM-WOP-CON-TM-0032 | EDMS No. | C

DF 801*554

File Plotted: C:\pwworking\aecom_ds12_au\julian.singh@aecom.com\d0168859\S211-ACM-WOP-CON-TM-0032.dwg
Plot Date & Time: 10/5/2021 5:43 PM
Plotted by SINGHJ

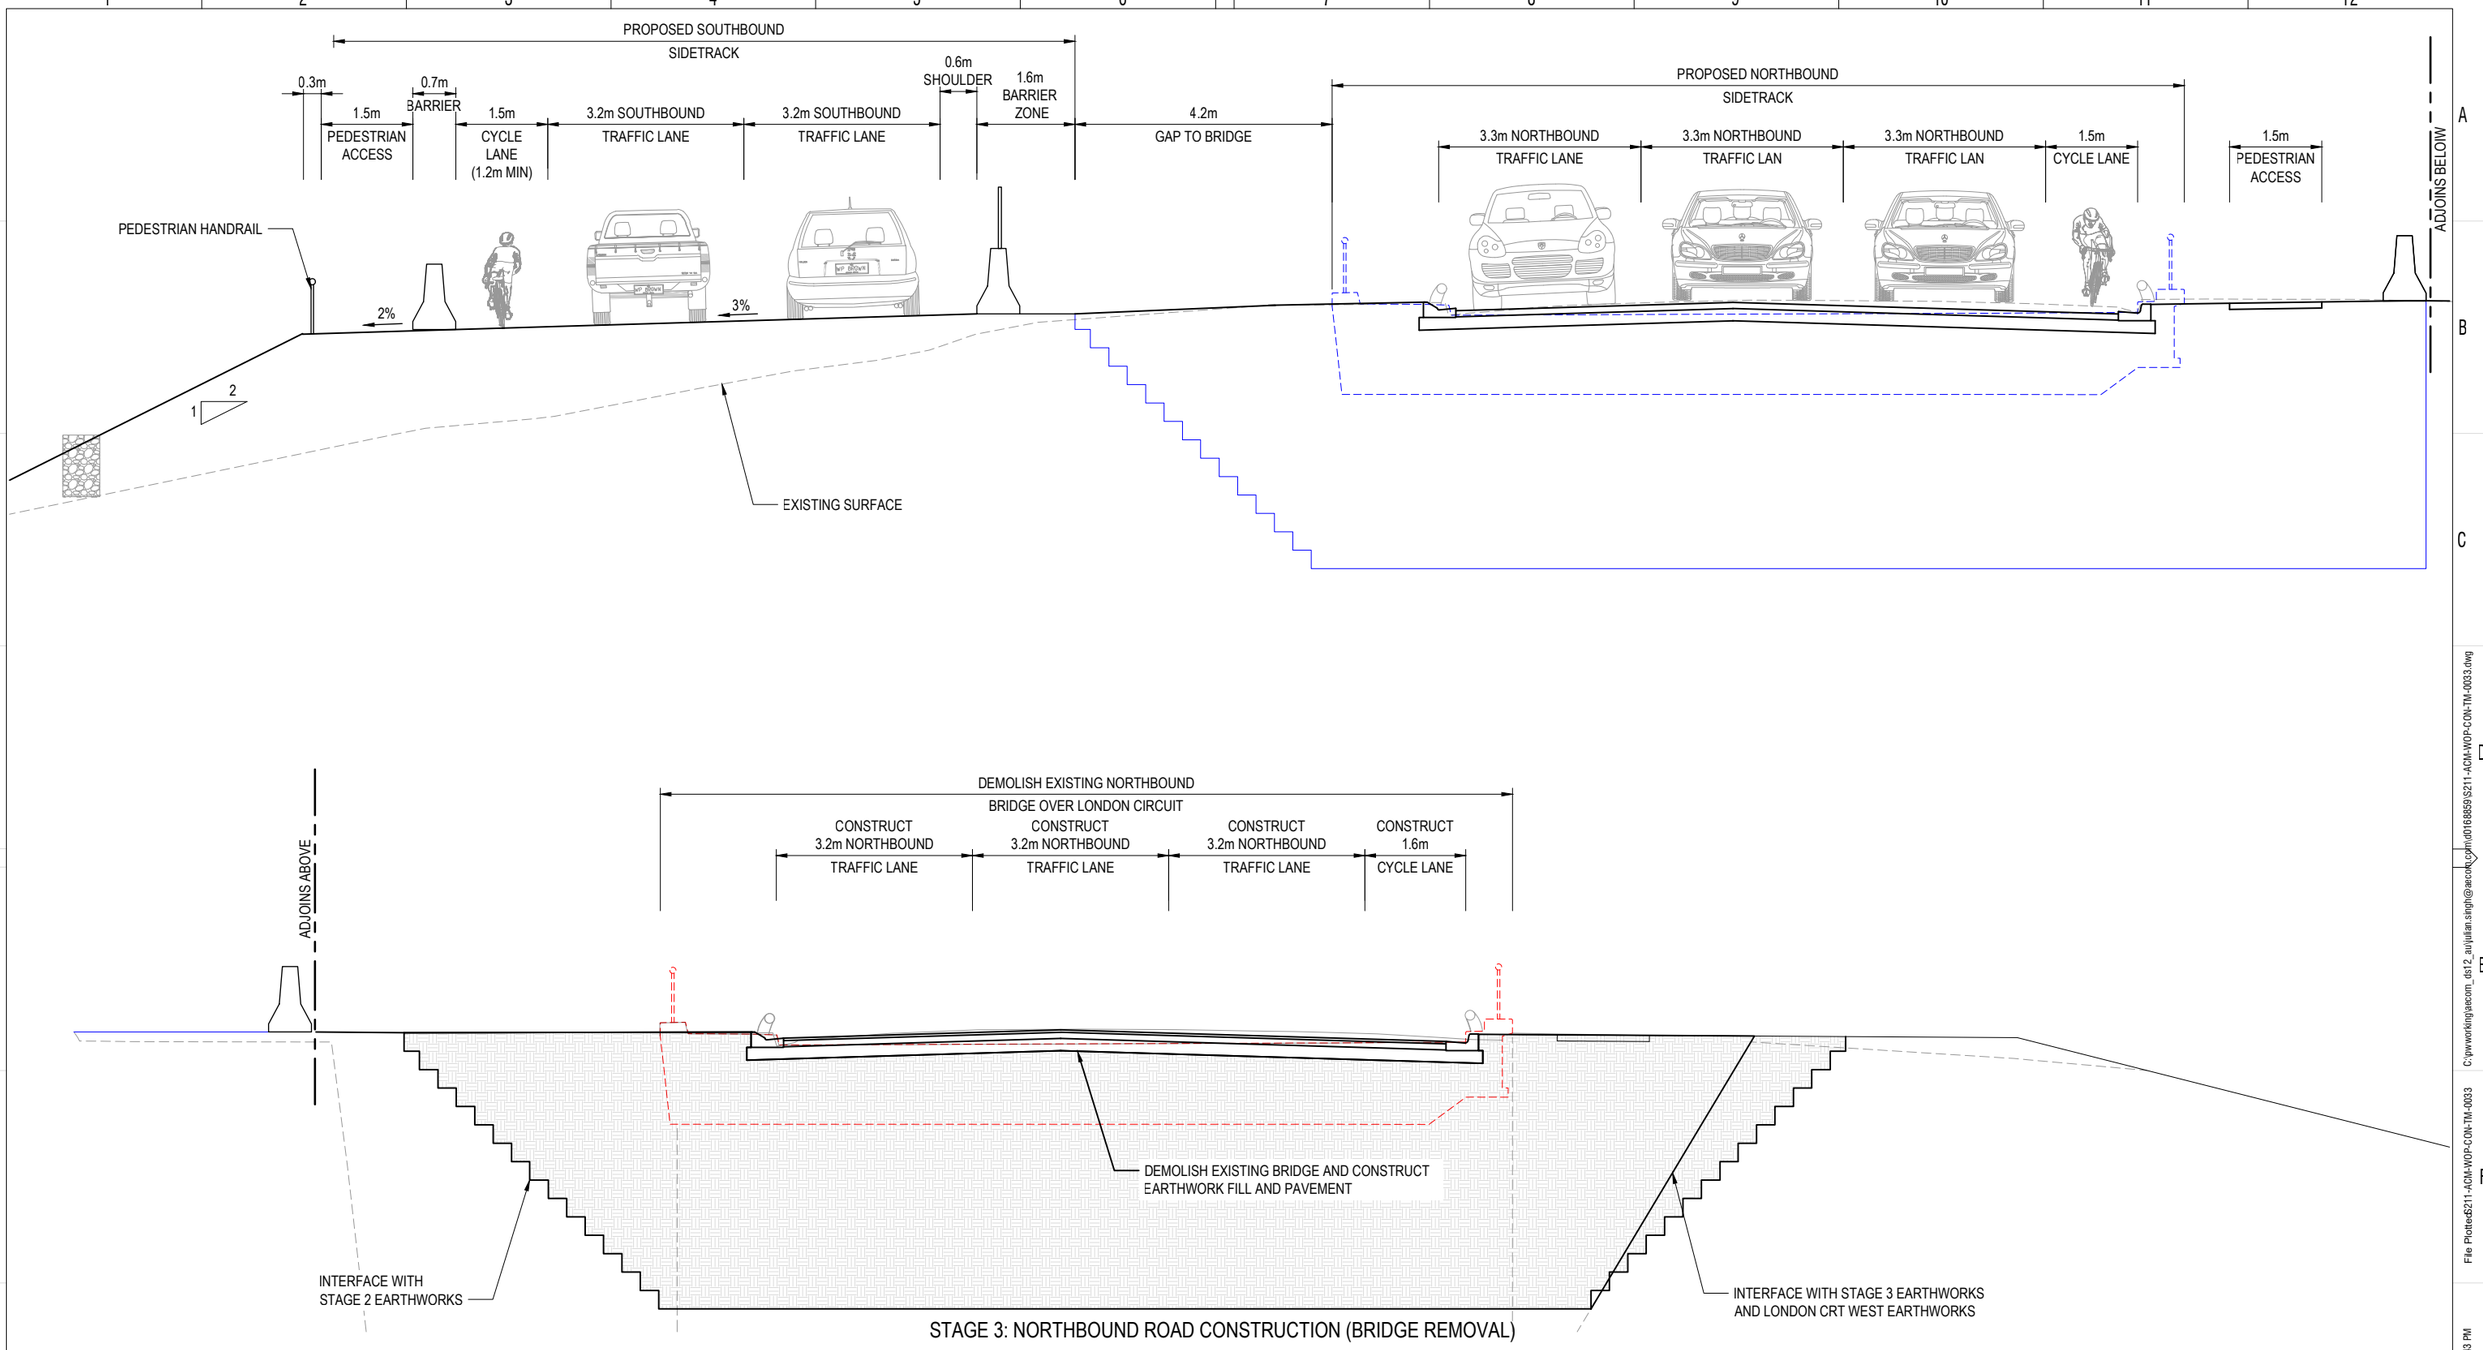

STAGE 3: NORTHBOUND ROAD CONSTRUCTION (BRIDGE REMOVAL)

SECTION 3 TM-0032
SCALE 1:50

NOT FOR CONSTRUCTION

SCALE 1:50 0.5 0 1 2 2.5 m
SCALE @ A1

DRAWING COLOUR CODED - PRINT ALL COPIES IN COLOUR

AMD	DESCRIPTION	DESIGNER SIGN./DATE	VERIFIED SIGN./DATE	APPROVED SIGN./DATE
C	ISSUED FOR WORKS APPROVAL	MB 29.09.21	CM 29.09.21	JP 29.09.21
B	ISSUED FOR DRAFT WORKS APPROVAL	MB 17.09.21	CM 17.09.21	JP 17.09.21
A	ISSUED FOR DRAFT WORKS APPROVAL	MB 15.09.21	CM 15.09.21	JP 15.09.21

CO-ORDINATE SYSTEM: STROMLO HEIGHT DATUM: AHD SCALE: AS SHOWN

ACT Government Major Projects Canberra

This drawing is confidential and shall only be used for the purpose of this project.
The signing of this title block confirms the design and drafting of this project have been prepared and checked in accordance with the North South Link quality assurance system to ISO 9001-2000.

AECOM
AECOM Australia Pty Ltd
A.B.N. 20 093 846 925

DRAWN J GRIFFEN
DESIGNED M BLACKMORE
DRG CHECK J SINGH
DESIGN CHECK A LYONS
APPROVED J PETERS

RLC WORKS APPROVAL

CONSTRUCTION STAGING
SOUTHBOUND SIDE SECTION
STAGE 3
SHEET 3

DESIGN LOT No: S211-WORKS APPROVAL SHEET: 03 OF 06 A1
STATUS: WORKS APPROVAL ISSUE ©
DRG No. S211-ACM-WOP-CON-TM-0033 EDMS No. C

DF 801*554

Plotted by SINGHJ
File Plotted: S211-ACM-WOP-CON-TM-0033
Plot Date & Time: 10/5/2021 5:43 PM
C:\pwworking\aecom_ds12_au\julian.singh@aecom.com\d0168859\S211-ACM-WOP-CON-TM-0033.dwg

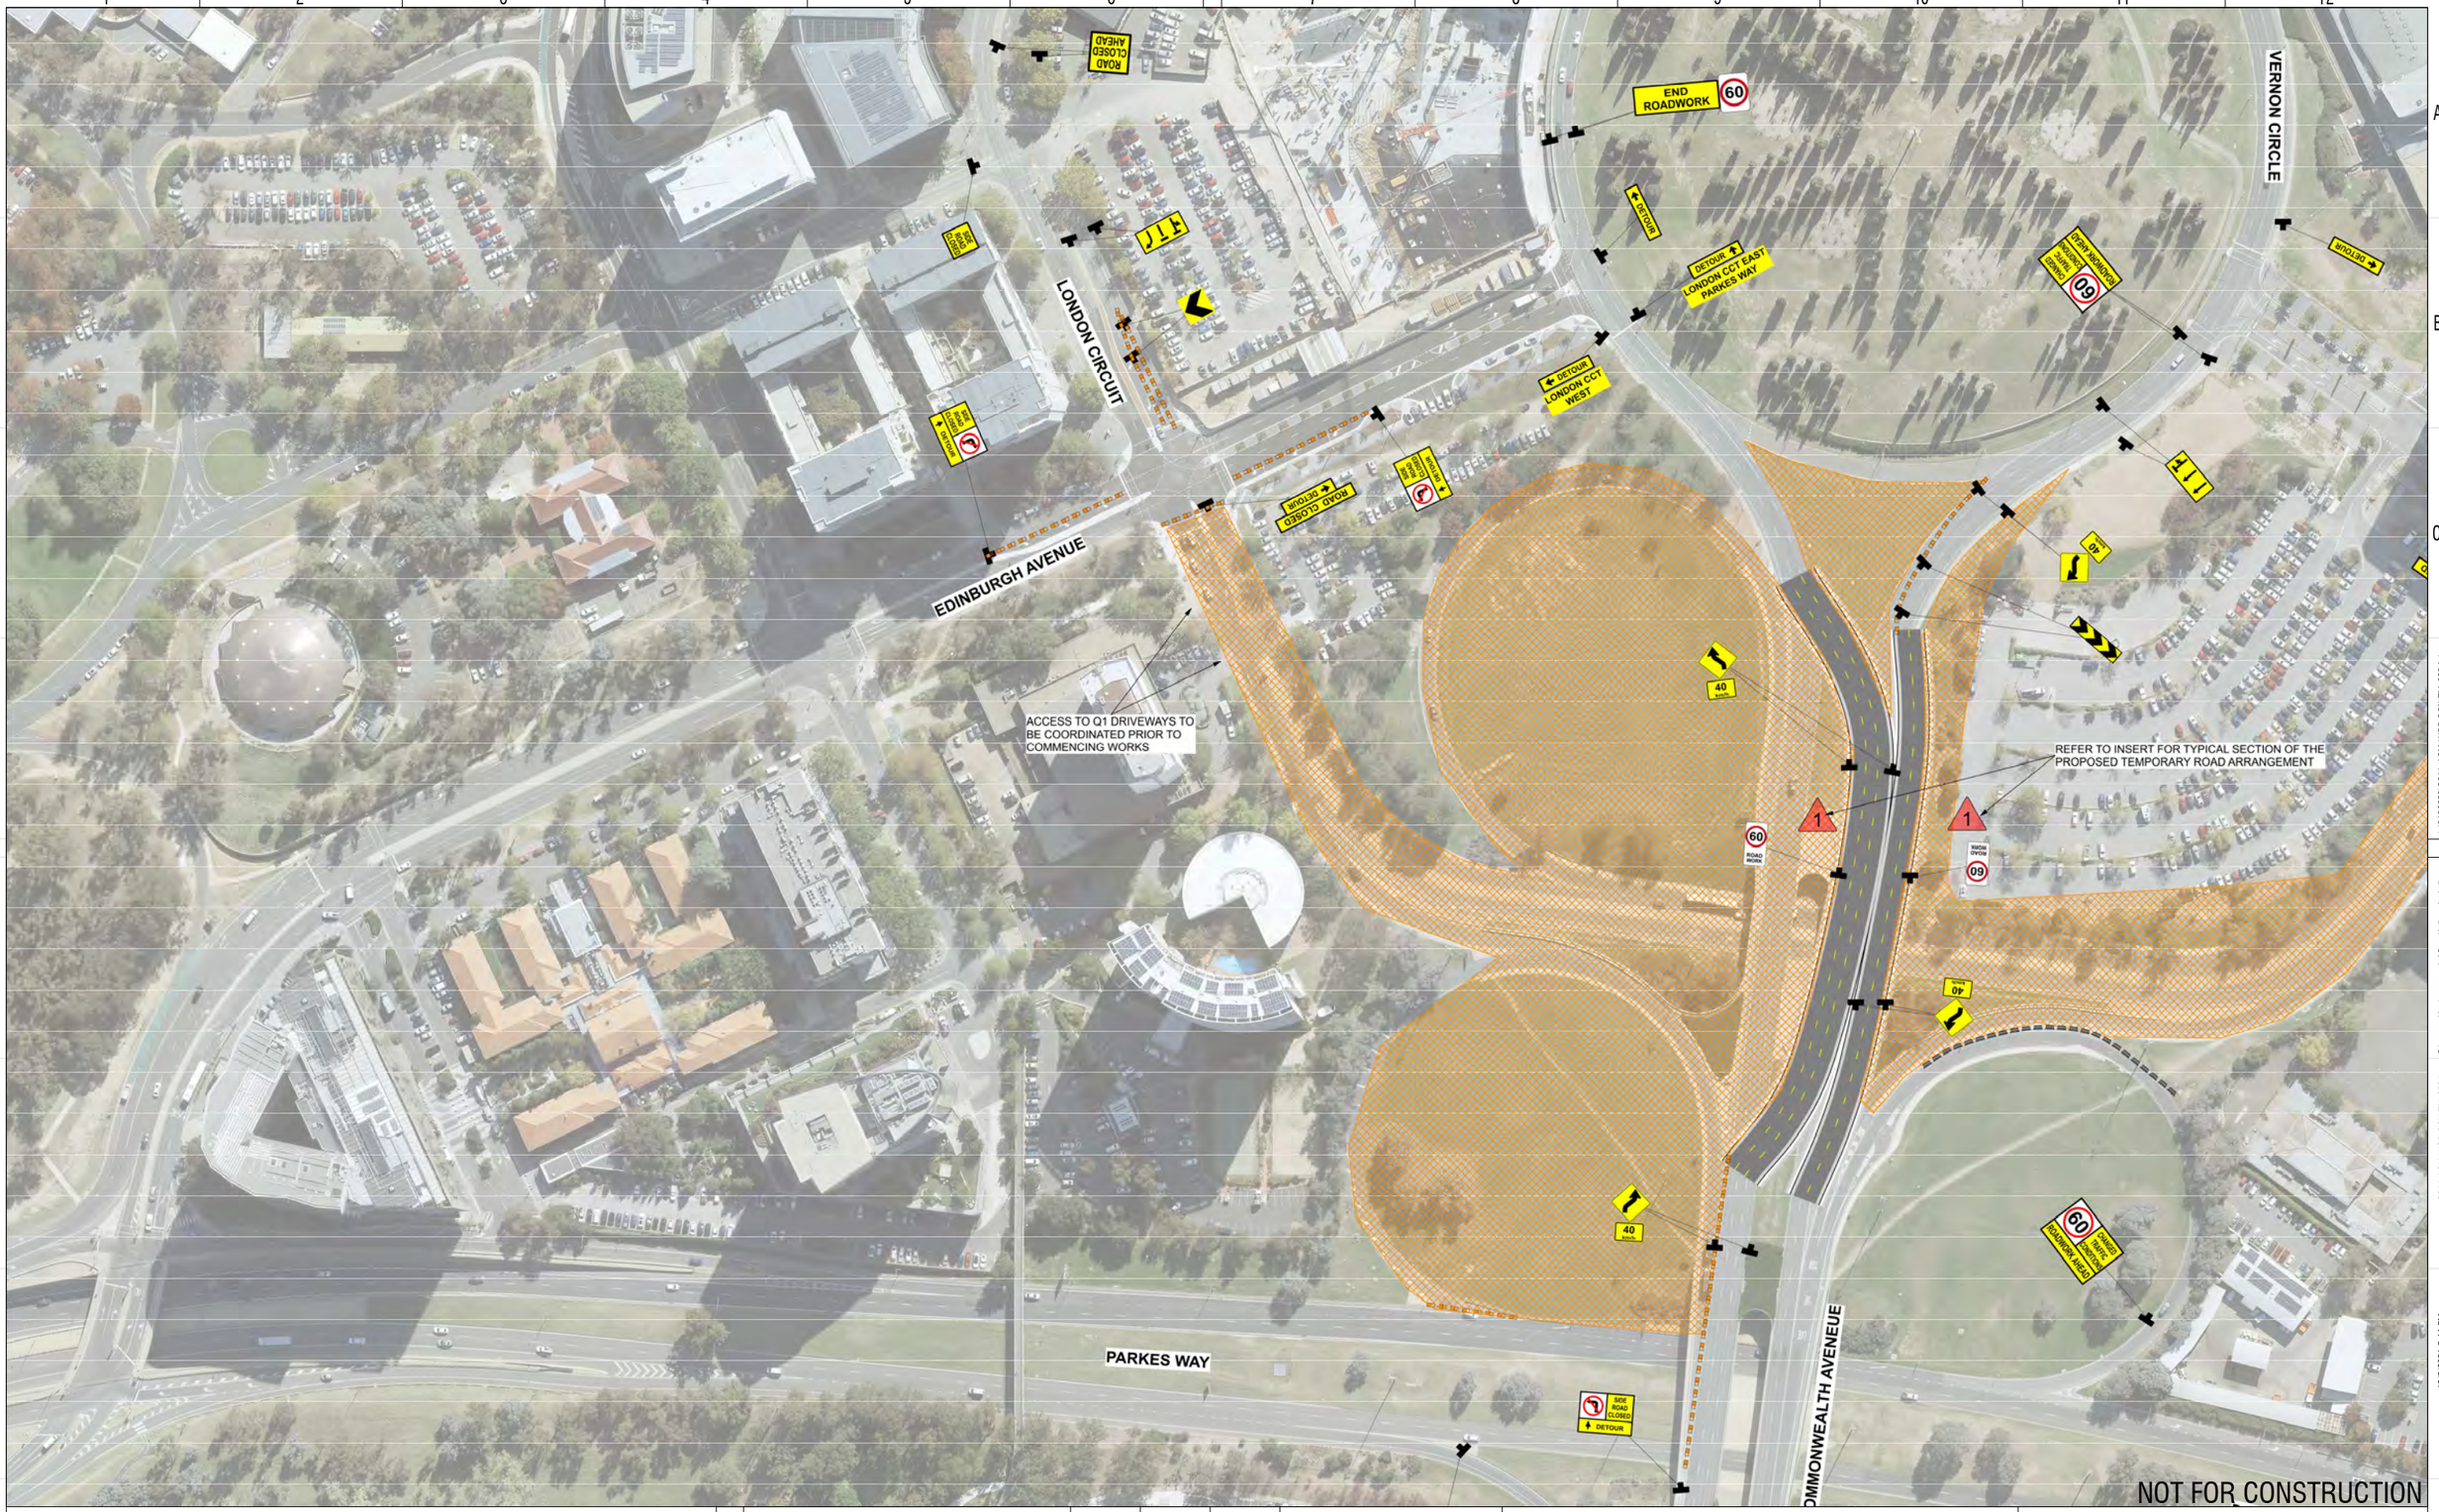

THIS IS A STRATEGIC TGS ONLY THAT HAS BEEN PREPARED FOR WORKS APPROVAL PURPOSES ONLY. THE CONTRACTOR IS TO UNDERTAKE A DETAIL TGS AND SUBMIT FOR APPROVAL PRIOR TO ANY WORKS TAKING PLACE.

SCALE @ A1

DRAWING COLOUR CODED - PRINT ALL COPIES IN COLOUR

AMD	DESCRIPTION	DESIGNER SIGN./DATE	VERIFIED SIGN./DATE	APPROVED SIGN./DATE
C	ISSUED FOR WORKS APPROVAL	MB 29.09.21	CM 29.09.21	JP 29.09.21
B	ISSUED FOR TCCS APPROVAL	MB 23.09.21	CM 23.09.21	JP 23.09.21
A	ISSUED FOR DRAFT WORKS APPROVAL	MB 17.09.21	CM 17.09.21	JP 17.09.21

CO-ORDINATE SYSTEM: STROMLO HEIGHT DATUM: AHD SCALE: AS SHOWN

ACT Government Major Projects Canberra

This drawing is confidential and shall only be used for the purpose of this project.
The signing of this title block confirms the design and drafting of this project have been prepared and checked in accordance with the North South Link quality assurance system to ISO 9001-2000.

AECOM
AECOM Australia Pty Ltd
A.B.N. 20 093 846 925

DRAWN J GRIFFEN
DESIGNED M BLACKMORE
DRG CHECK J SINGH
DESIGN CHECK A LYONS
APPROVED J PETERS

RLC WORKS APPROVAL

CONSTRUCTION STAGING
SOUTHBOUND SIDE - STRATEGIC TGS
STAGE 3
SHEET 4

DESIGN LOT No: S211-WORKS APPROVAL SHEET: 04 OF 06 A1
STATUS: WORKS APPROVAL ISSUE ©
DRG No. S211-ACM-WOP-CON-TM-0034 EDMS No. C

DF 801*554

File Plotted: S211-ACM-WOP-CON-TM-0034
Plot Date & Time: 10/5/2021 5:44 PM
Plotted by SINGHJ
C:\pwworking\aecom_ds12_au\julian.singh@aecom.com\d0168959\S211-ACM-WOP-CON-TM-0034.dwg

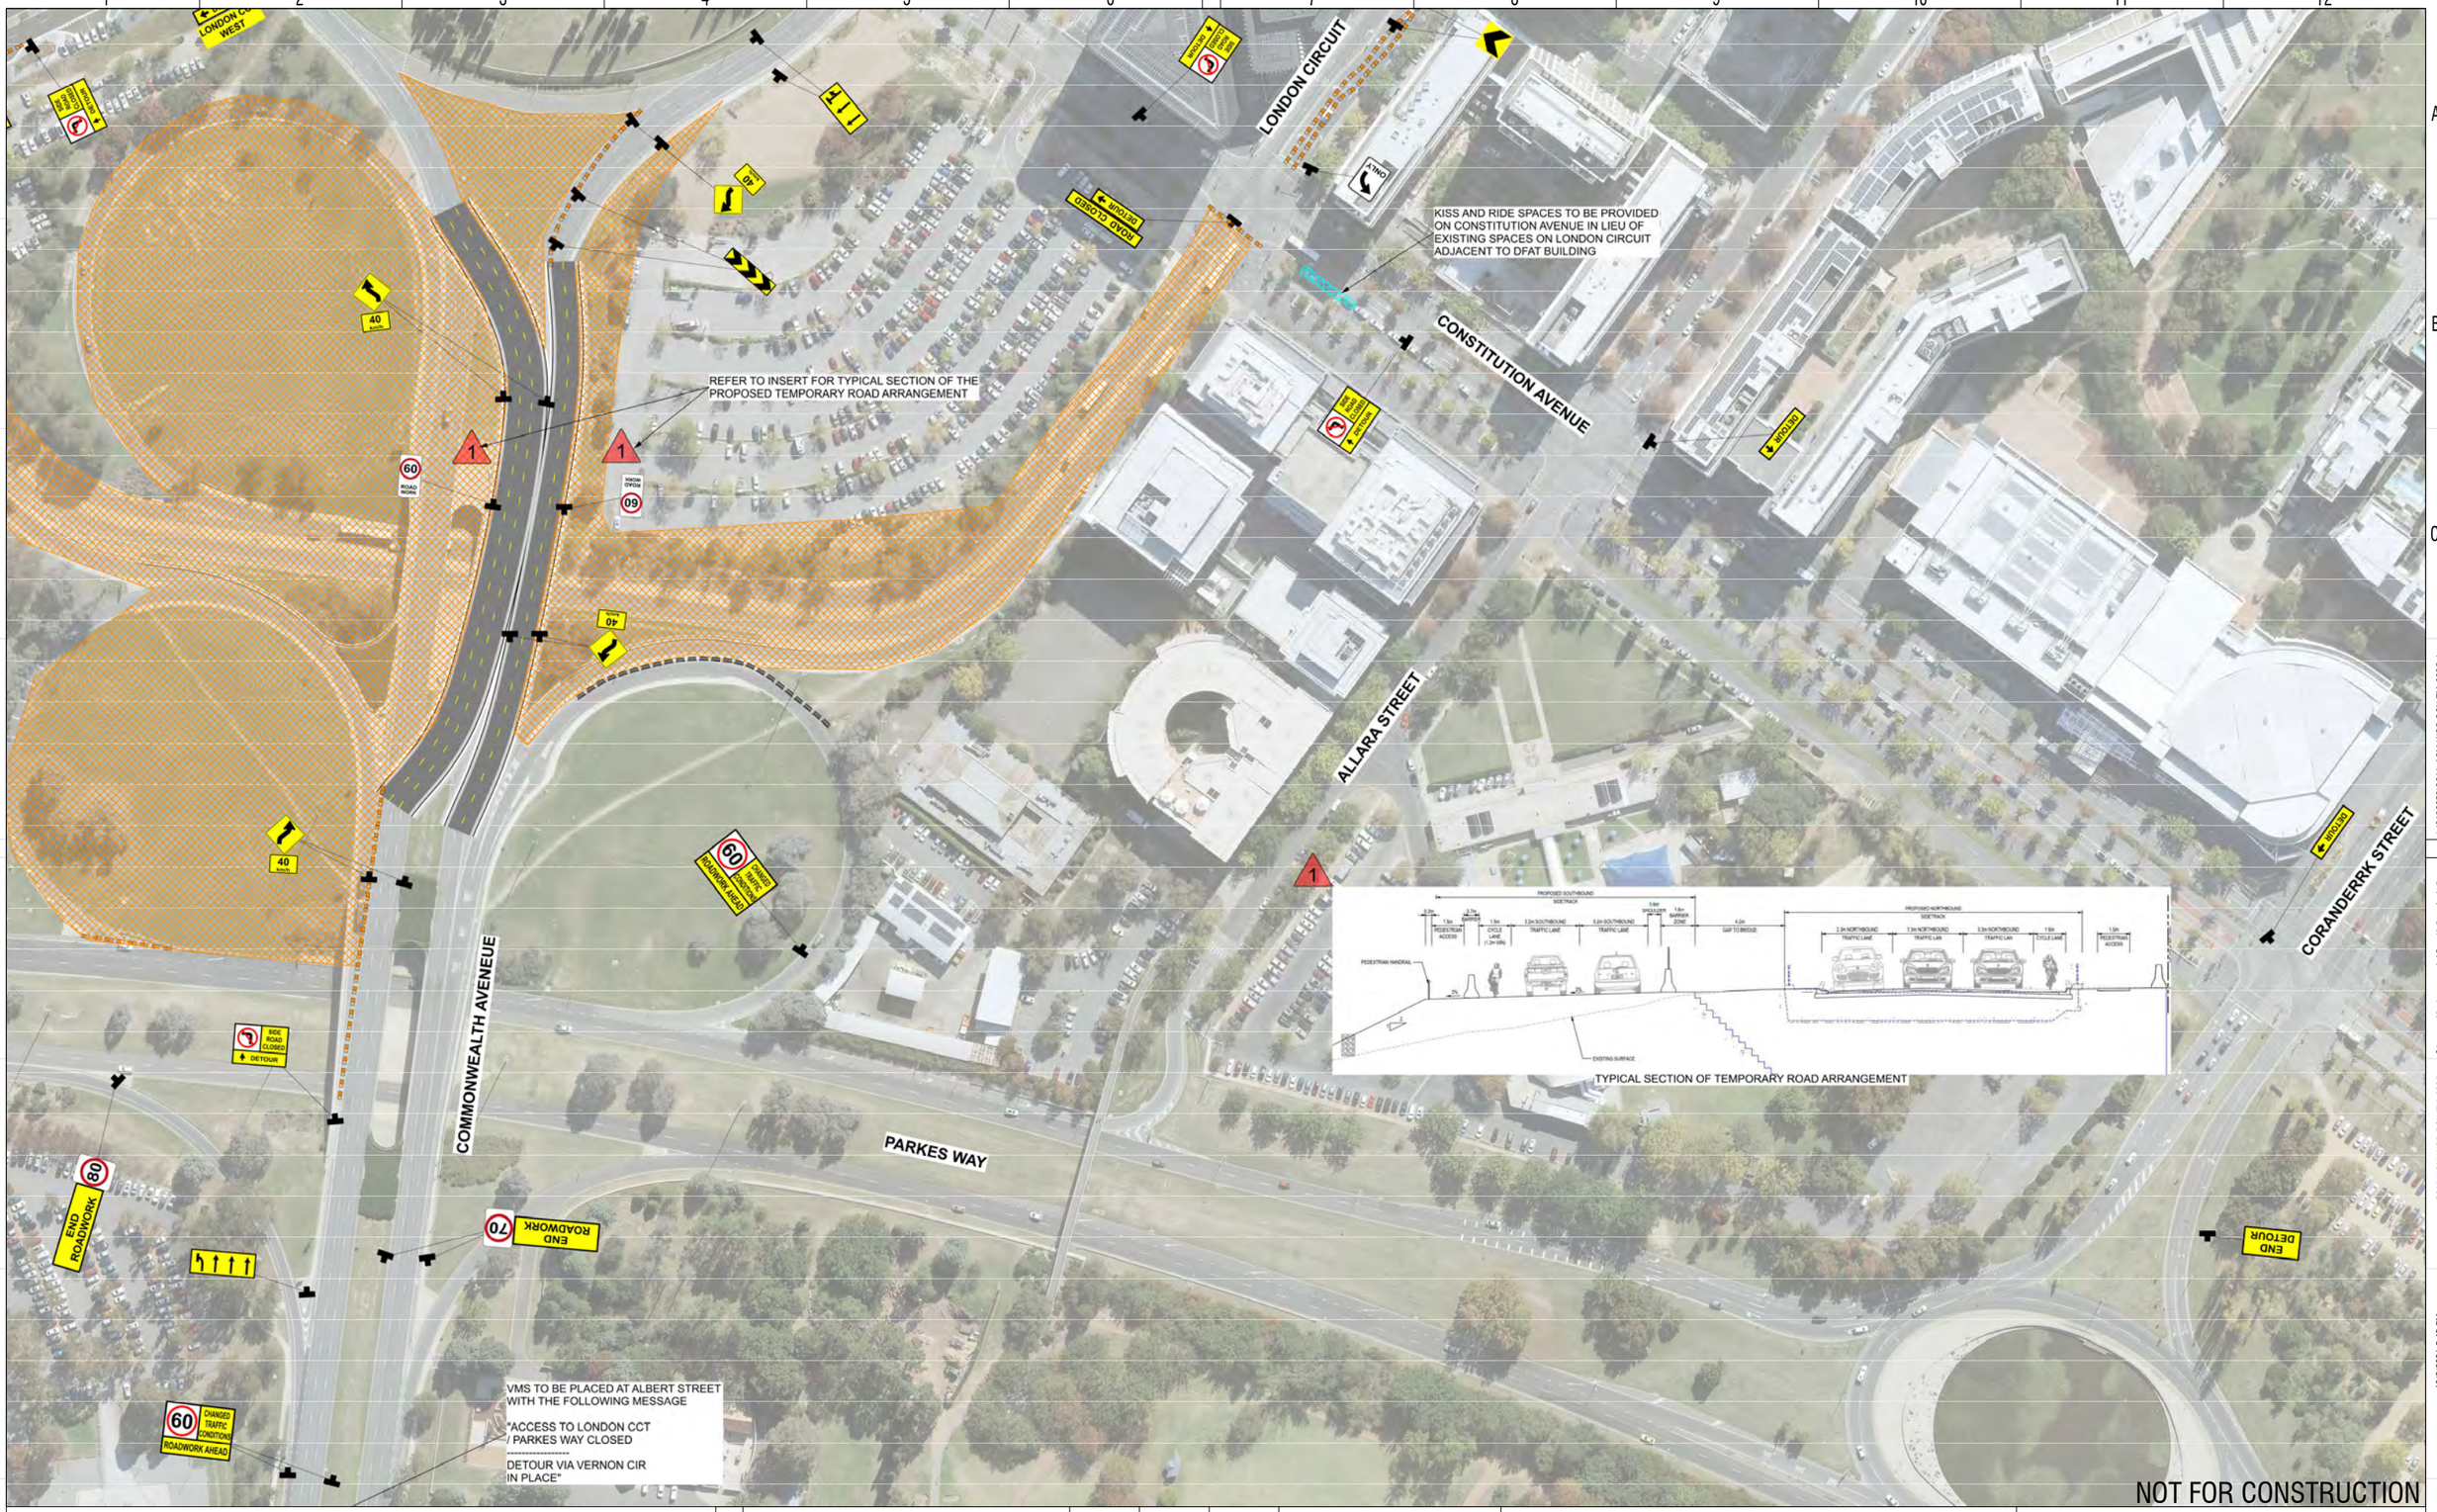

THIS IS A STRATEGIC TGS ONLY THAT HAS BEEN PREPARED FOR WORKS APPROVAL PURPOSES ONLY. THE CONTRACTOR IS TO UNDERTAKE A DETAIL TGS AND SUBMIT FOR APPROVAL PRIOR TO ANY WORKS TAKING PLACE.

SCALE @ A1

DRAWING COLOUR CODED - PRINT ALL COPIES IN COLOUR

AMD	DESCRIPTION	DESIGNER SIGN./DATE	VERIFIED SIGN./DATE	APPROVED SIGN./DATE
C	ISSUED FOR WORKS APPROVAL	MB 29.09.21	CM 29.09.21	JP 29.09.21
B	ISSUED FOR TCCS APPROVAL	MB 23.09.21	CM 23.09.21	JP 23.09.21
A	ISSUED FOR DRAFT WORKS APPROVAL	MB 17.09.21	CM 17.09.21	JP 17.09.21

CO-ORDINATE SYSTEM: STROMLO | HEIGHT DATUM: AHD | SCALE: AS SHOWN

ACT Government Major Projects Canberra

This drawing is confidential and shall only be used for the purpose of this project.
The signing of this title block confirms the design and drafting of this project have been prepared and checked in accordance with the North South Link quality assurance system to ISO 9001-2000.

AECOM
AECOM Australia Pty Ltd
A.B.N. 20 093 846 925

DRAWN J GRIFFEN
DESIGNED M BLACKMORE
DRG CHECK J SINGH
DESIGN CHECK A LYONS
APPROVED J PETERS

RLC WORKS APPROVAL

CONSTRUCTION STAGING

SOUTHBOUND SIDE - STRATEGIC TGS

STAGE 3

SHEET 5

DESIGN LOT No: S211-WORKS APPROVAL | SHEET: 05 OF 06 | A1

STATUS: WORKS APPROVAL ISSUE | ©

DRG No. S211-ACM-WOP-CON-TM-0035 | EDMS No. | C

DF 801*554

C:\pwworking\aecom_ds12_au\julian.singh@aecom.com\d0168959\S211-ACM-WOP-CON-TM-0035.dwg
File Plotted: S211-ACM-WOP-CON-TM-0035
Plot Date & Time: 10/5/2021 5:45 PM
Plotted by SINGHJ

THIS IS A STRATEGIC TGS ONLY THAT HAS BEEN PREPARED FOR WORKS APPROVAL PURPOSES ONLY. THE CONTRACTOR IS TO UNDERTAKE A DETAIL TGS AND SUBMIT FOR APPROVAL PRIOR TO ANY WORKS TAKING PLACE.

SCALE @ A1

DRAWING COLOUR CODED - PRINT ALL COPIES IN COLOUR

AMD	DESCRIPTION	DESIGNER SIGN./DATE	VERIFIED SIGN./DATE	APPROVED SIGN./DATE
C	ISSUED FOR WORKS APPROVAL	MB 29.09.21	CM 29.09.21	JP 29.09.21
B	ISSUED FOR TCCS APPROVAL	MB 23.09.21	CM 23.09.21	JP 23.09.21
A	ISSUED FOR DRAFT WORKS APPROVAL	MB 17.09.21	CM 17.09.21	JP 17.09.21

CO-ORDINATE SYSTEM: STROMLO | HEIGHT DATUM: AHD | SCALE: AS SHOWN

ACT Government Major Projects Canberra

This drawing is confidential and shall only be used for the purpose of this project.
The signing of this title block confirms the design and drafting of this project have been prepared and checked in accordance with the North South Link quality assurance system to ISO 9001-2000.

AECOM
AECOM Australia Pty Ltd
A.B.N. 20 093 846 925

DRAWN J GRIFFEN
DESIGNED M BLACKMORE
DRG CHECK J SINGH
DESIGN CHECK A LYONS
APPROVED J PETERS

RLC WORKS APPROVAL

CONSTRUCTION STAGING
SOUTHBOUND SIDE - STRATEGIC TGS
STAGE 3
SHEET 6

DESIGN LOT No: S211-WORKS APPROVAL | SHEET: 06 OF 06 | A1
STATUS: WORKS APPROVAL ISSUE | ©
DRG No. S211-ACM-WOP-CON-TM-0036 | EDMS No. | C

DF 801*554

File Plotted: S211-ACM-WOP-CON-TM-0036 C:\pwworking\aecom_ds12_au\julian.singh@aecom.com\d0168959\S211-ACM-WOP-CON-TM-0036.dwg
Plot Date & Time: 10/5/2021 5:46 PM
Plotted by SINGHJ

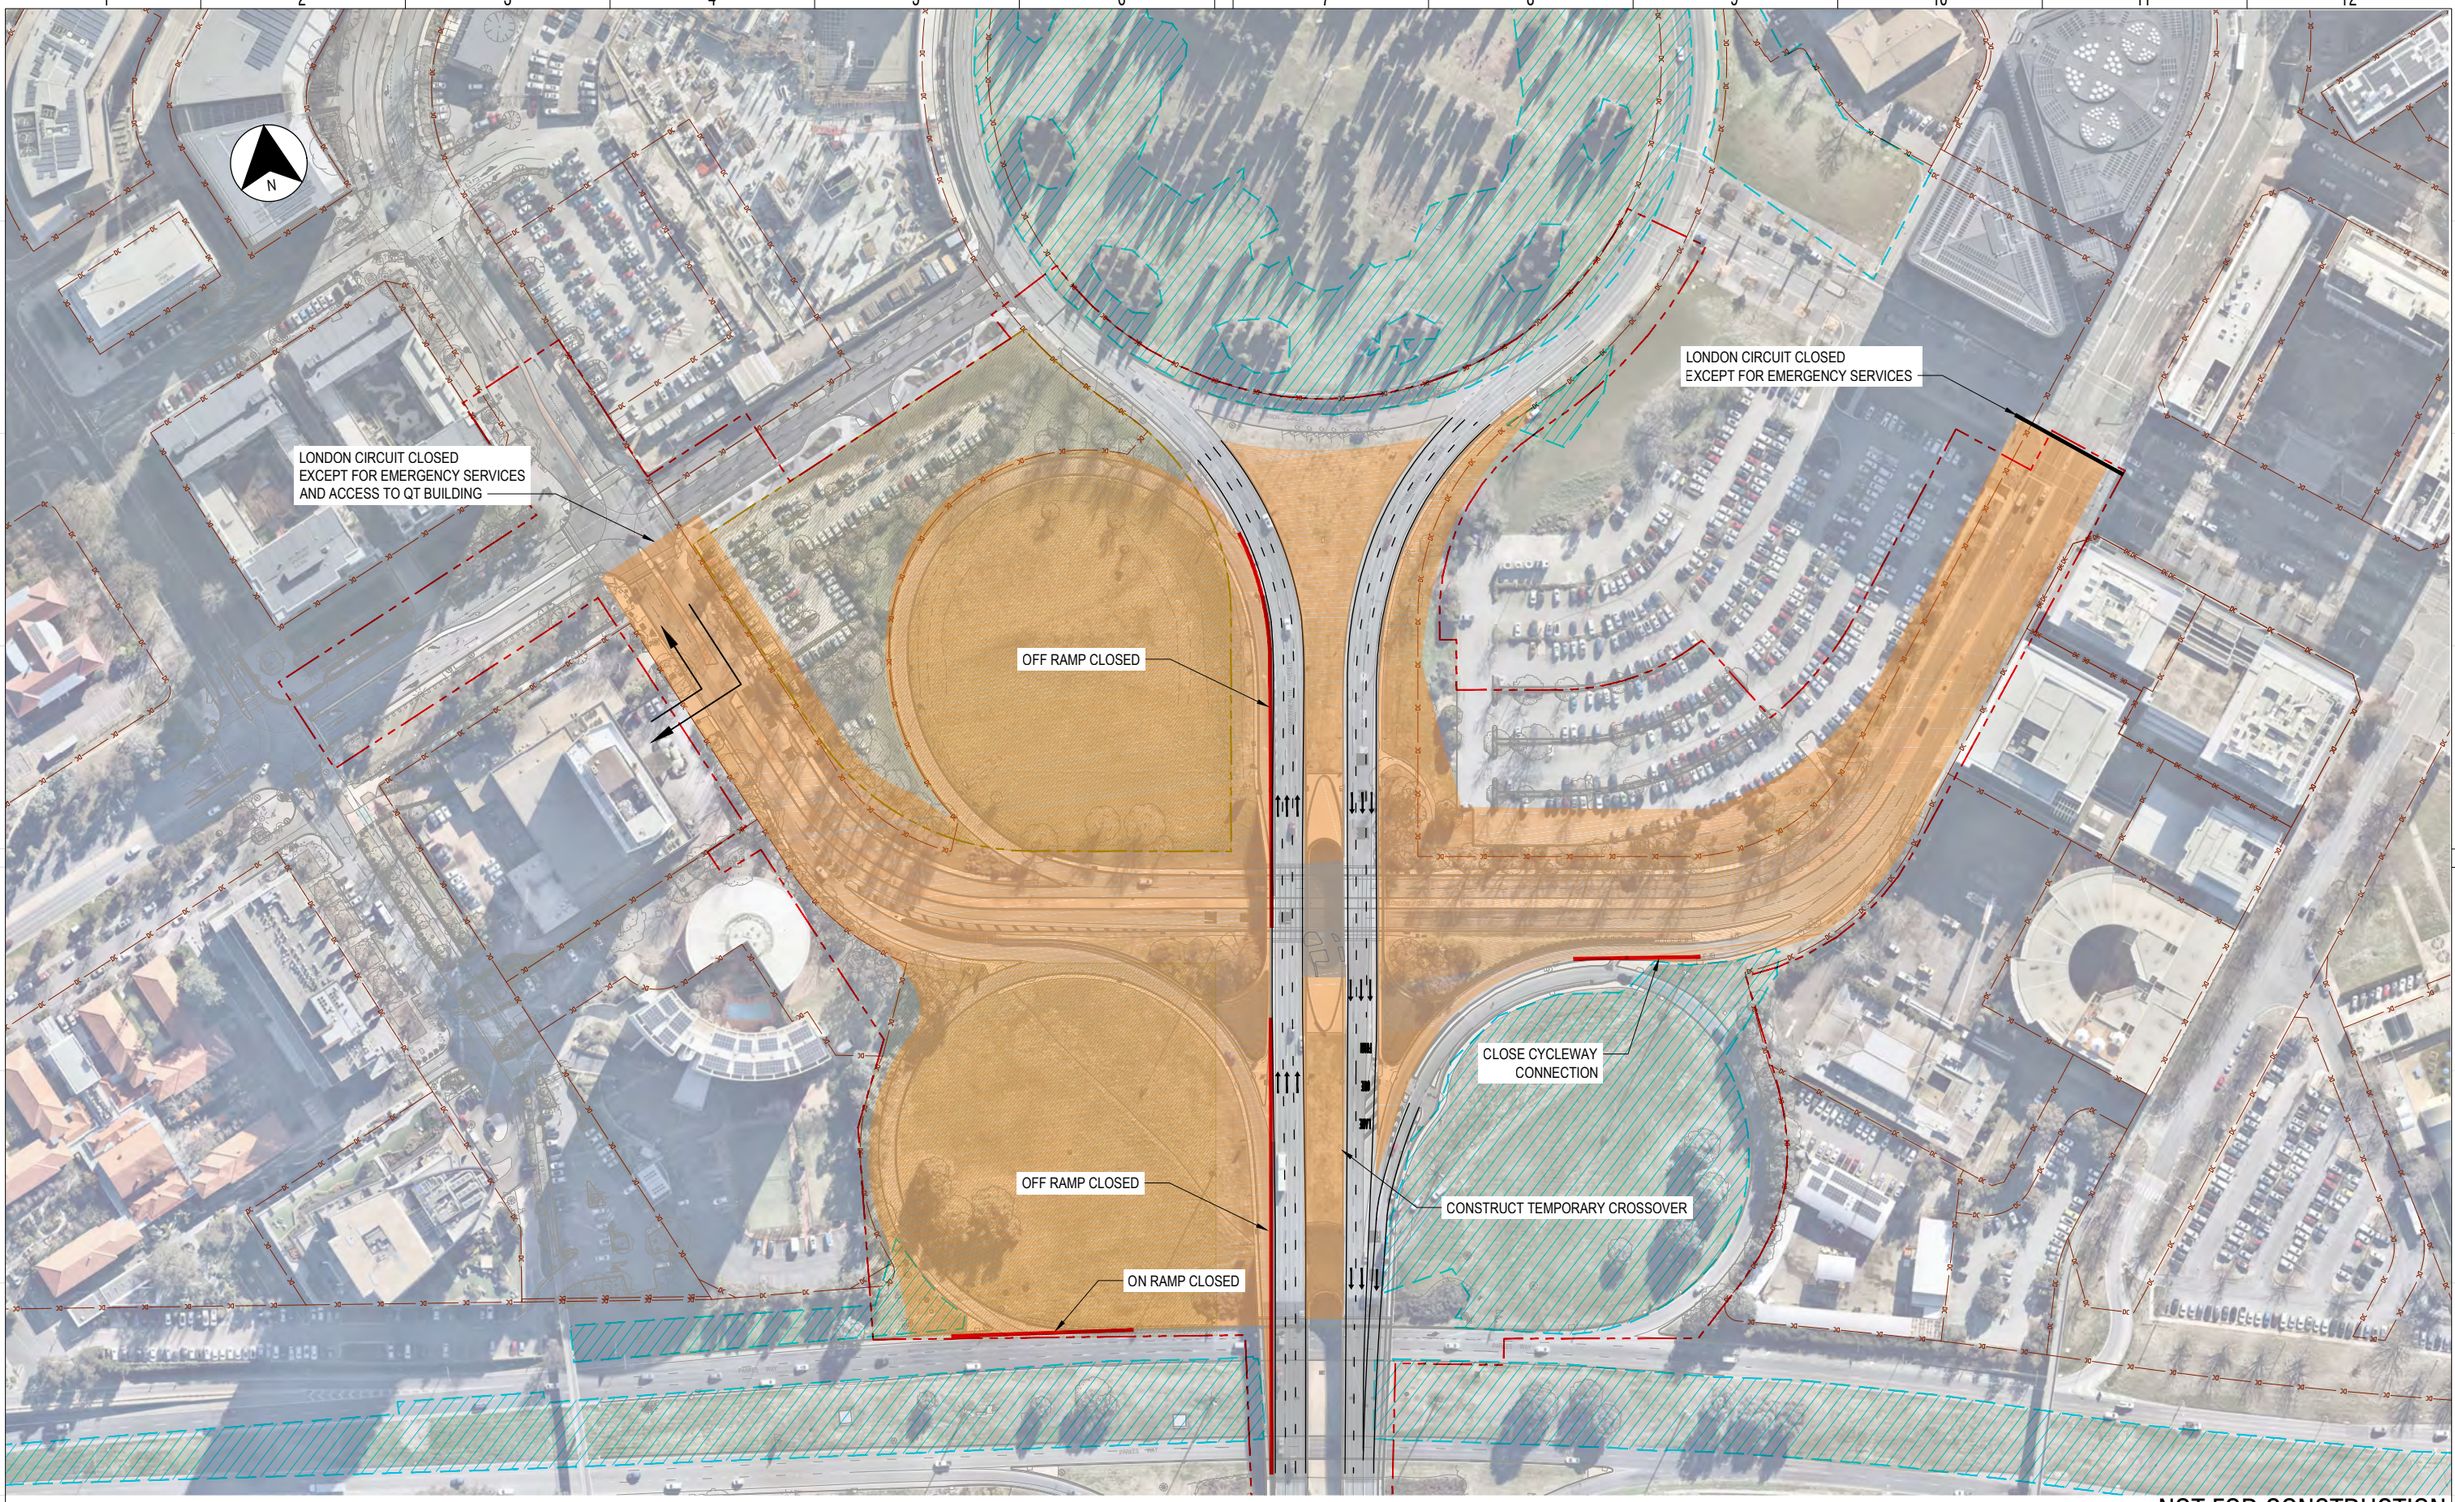

NOT FOR CONSTRUCTION

DRAWING COLOUR CODED - PRINT ALL COPIES IN COLOUR

AMD	DESCRIPTION	DESIGNER SIGN./DATE	VERIFIED SIGN./DATE	APPROVED SIGN./DATE
C	ISSUED FOR WORKS APPROVAL	MB 29.09.21	CM 29.09.21	JP 29.09.21
B	ISSUED FOR DRAFT WORKS APPROVAL	MB 17.09.21	CM 17.09.21	JP 17.09.21
A	ISSUED FOR DRAFT WORKS APPROVAL	MB 15.09.21	CM 15.09.21	JP 15.09.21

CO-ORDINATE SYSTEM: STROMLO | HEIGHT DATUM: AHD | SCALE: AS SHOWN

ACT Government Major Projects Canberra

This drawing is confidential and shall only be used for the purpose of this project.
The signing of this title block confirms the design and drafting of this project have been prepared and checked in accordance with the North South Link quality assurance system to ISO 9001-2000.

AECOM
AECOM Australia Pty Ltd
A.B.N. 20 093 846 925

DRAWN J GRIFFEN
DESIGNED M BLACKMORE
DRG CHECK J SINGH
DESIGN CHECK A LYONS
APPROVED J PETERS

RLC WORKS APPROVAL

CONSTRUCTION STAGING
SOUTHBOUND SIDE OVERVIEW
STAGE 4
SHEET 1

DESIGN LOT No: S211-WORKS APPROVAL | SHEET: 01 OF 05 | A1
STATUS: WORKS APPROVAL ISSUE | ©
DRG No. S211-ACM-WOP-CON-TM-0041 | EDMS No. | C

DF 801*554

Plotted by SINGHJ
Plot Date & Time: 10/5/2021 5:47 PM
File Plotted: S211-ACM-WOP-CON-TM-0041
C:\pwworking\aecom_ds12_au\julian.singh@aecom.com\d0168859\S211-ACM-WOP-CON-TM-0041.dwg

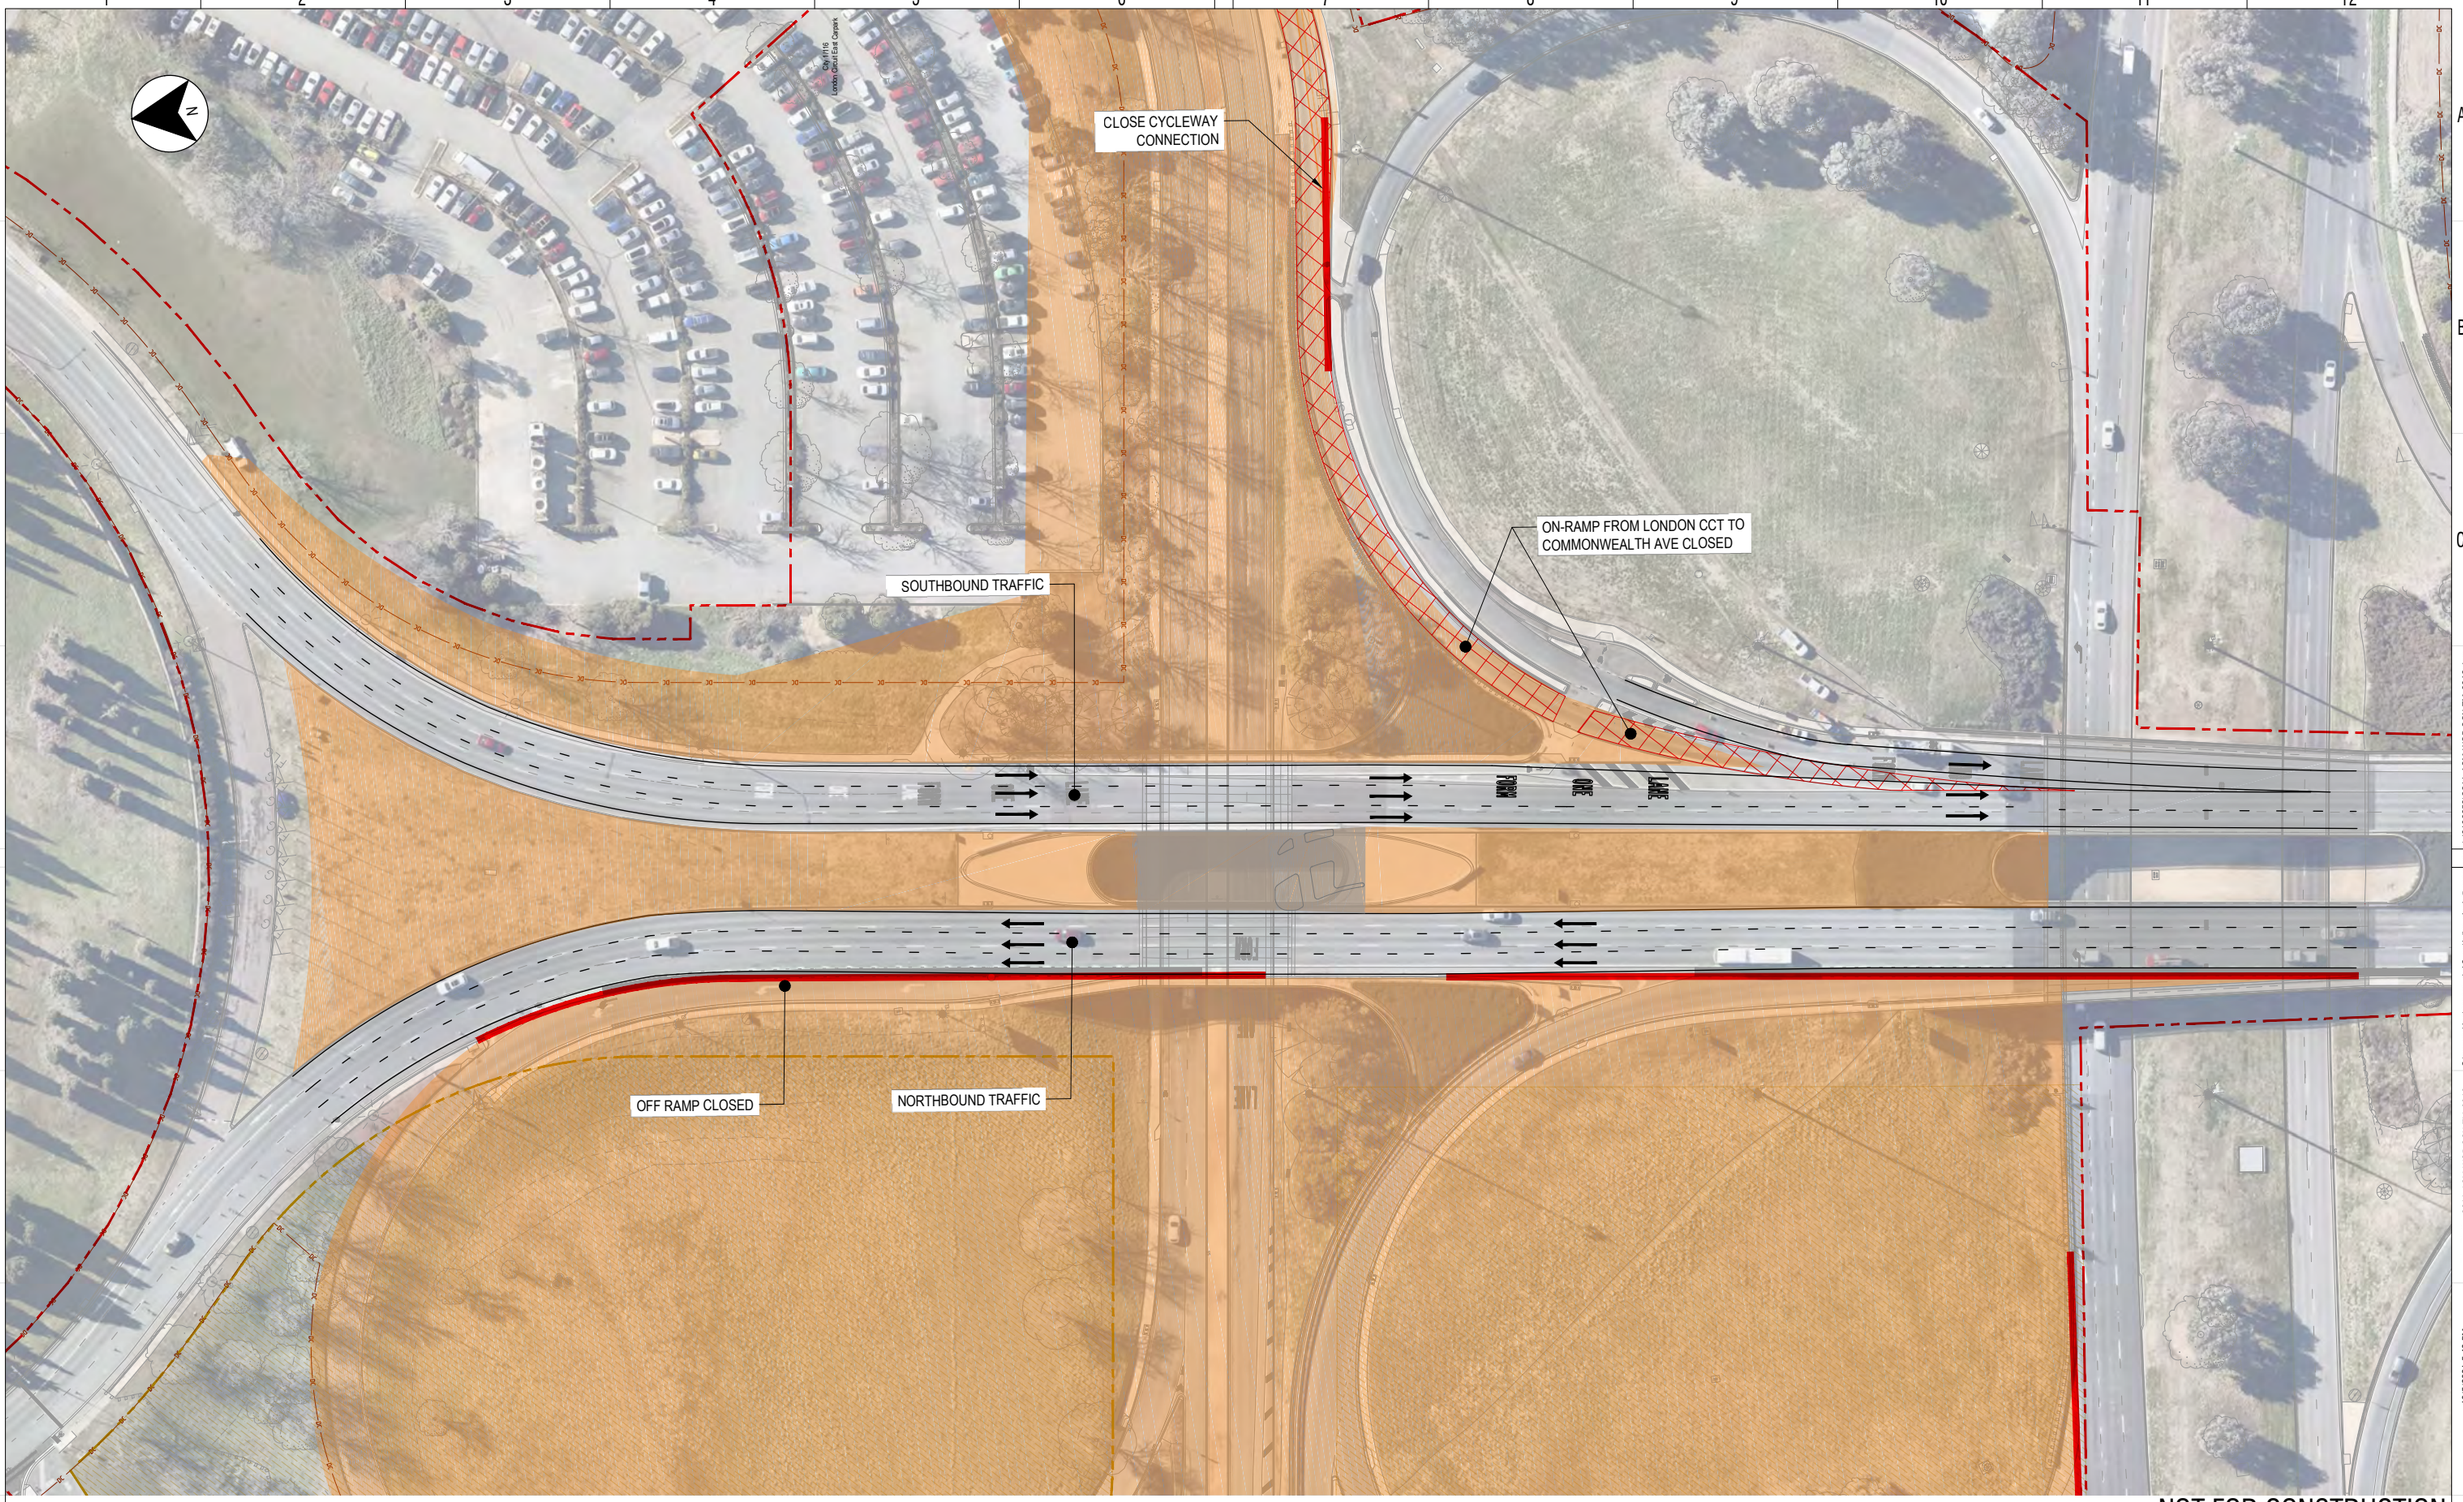

SCALE 1:500 5 0 10 20 25 m
SCALE @ A1

DRAWING COLOUR CODED - PRINT ALL COPIES IN COLOUR

AMD	DESCRIPTION	DESIGNER SIGN./DATE	VERIFIED SIGN./DATE	APPROVED SIGN./DATE
C	ISSUED FOR WORKS APPROVAL	MB 29.09.21	CM 29.09.21	JP 29.09.21
B	ISSUED FOR DRAFT WORKS APPROVAL	MB 17.09.21	CM 17.09.21	JP 17.09.21
A	ISSUED FOR DRAFT WORKS APPROVAL	MB 15.09.21	CM 15.09.21	JP 15.09.21

CO-ORDINATE SYSTEM: STROMLO | HEIGHT DATUM: AHD | SCALE: AS SHOWN

ACT Government Major Projects Canberra

This drawing is confidential and shall only be used for the purpose of this project.
The signing of this title block confirms the design and drafting of this project have been prepared and checked in accordance with the North South Link quality assurance system to ISO 9001-2000.

AECOM
AECOM Australia Pty Ltd
A.B.N. 20 093 846 925

DRAWN J GRIFFEN
DESIGNED M BLACKMORE
DRG CHECK J SINGH
DESIGN CHECK A LYONS
APPROVED J PETERS

NOT FOR CONSTRUCTION

RLC WORKS APPROVAL

CONSTRUCTION STAGING
SOUTHBOUND SIDE PLAN
STAGE 4
SHEET 2

DESIGN LOT No: S211-WORKS APPROVAL | SHEET: 02 OF 05 | A1
STATUS: WORKS APPROVAL ISSUE | ©
DRG No. S211-ACM-WOP-CON-TM-0042 | EDMS No. | C

DF 801*554

File Plotted: S211-ACM-WOP-CON-TM-0042
Plot Date & Time: 10/5/2021 5:48 PM
Plotted by SINGHJ
C:\pwworking\aecom_ds12_au\julian.singh@aecom.com\d0168959\S211-ACM-WOP-CON-TM-0042.dwg

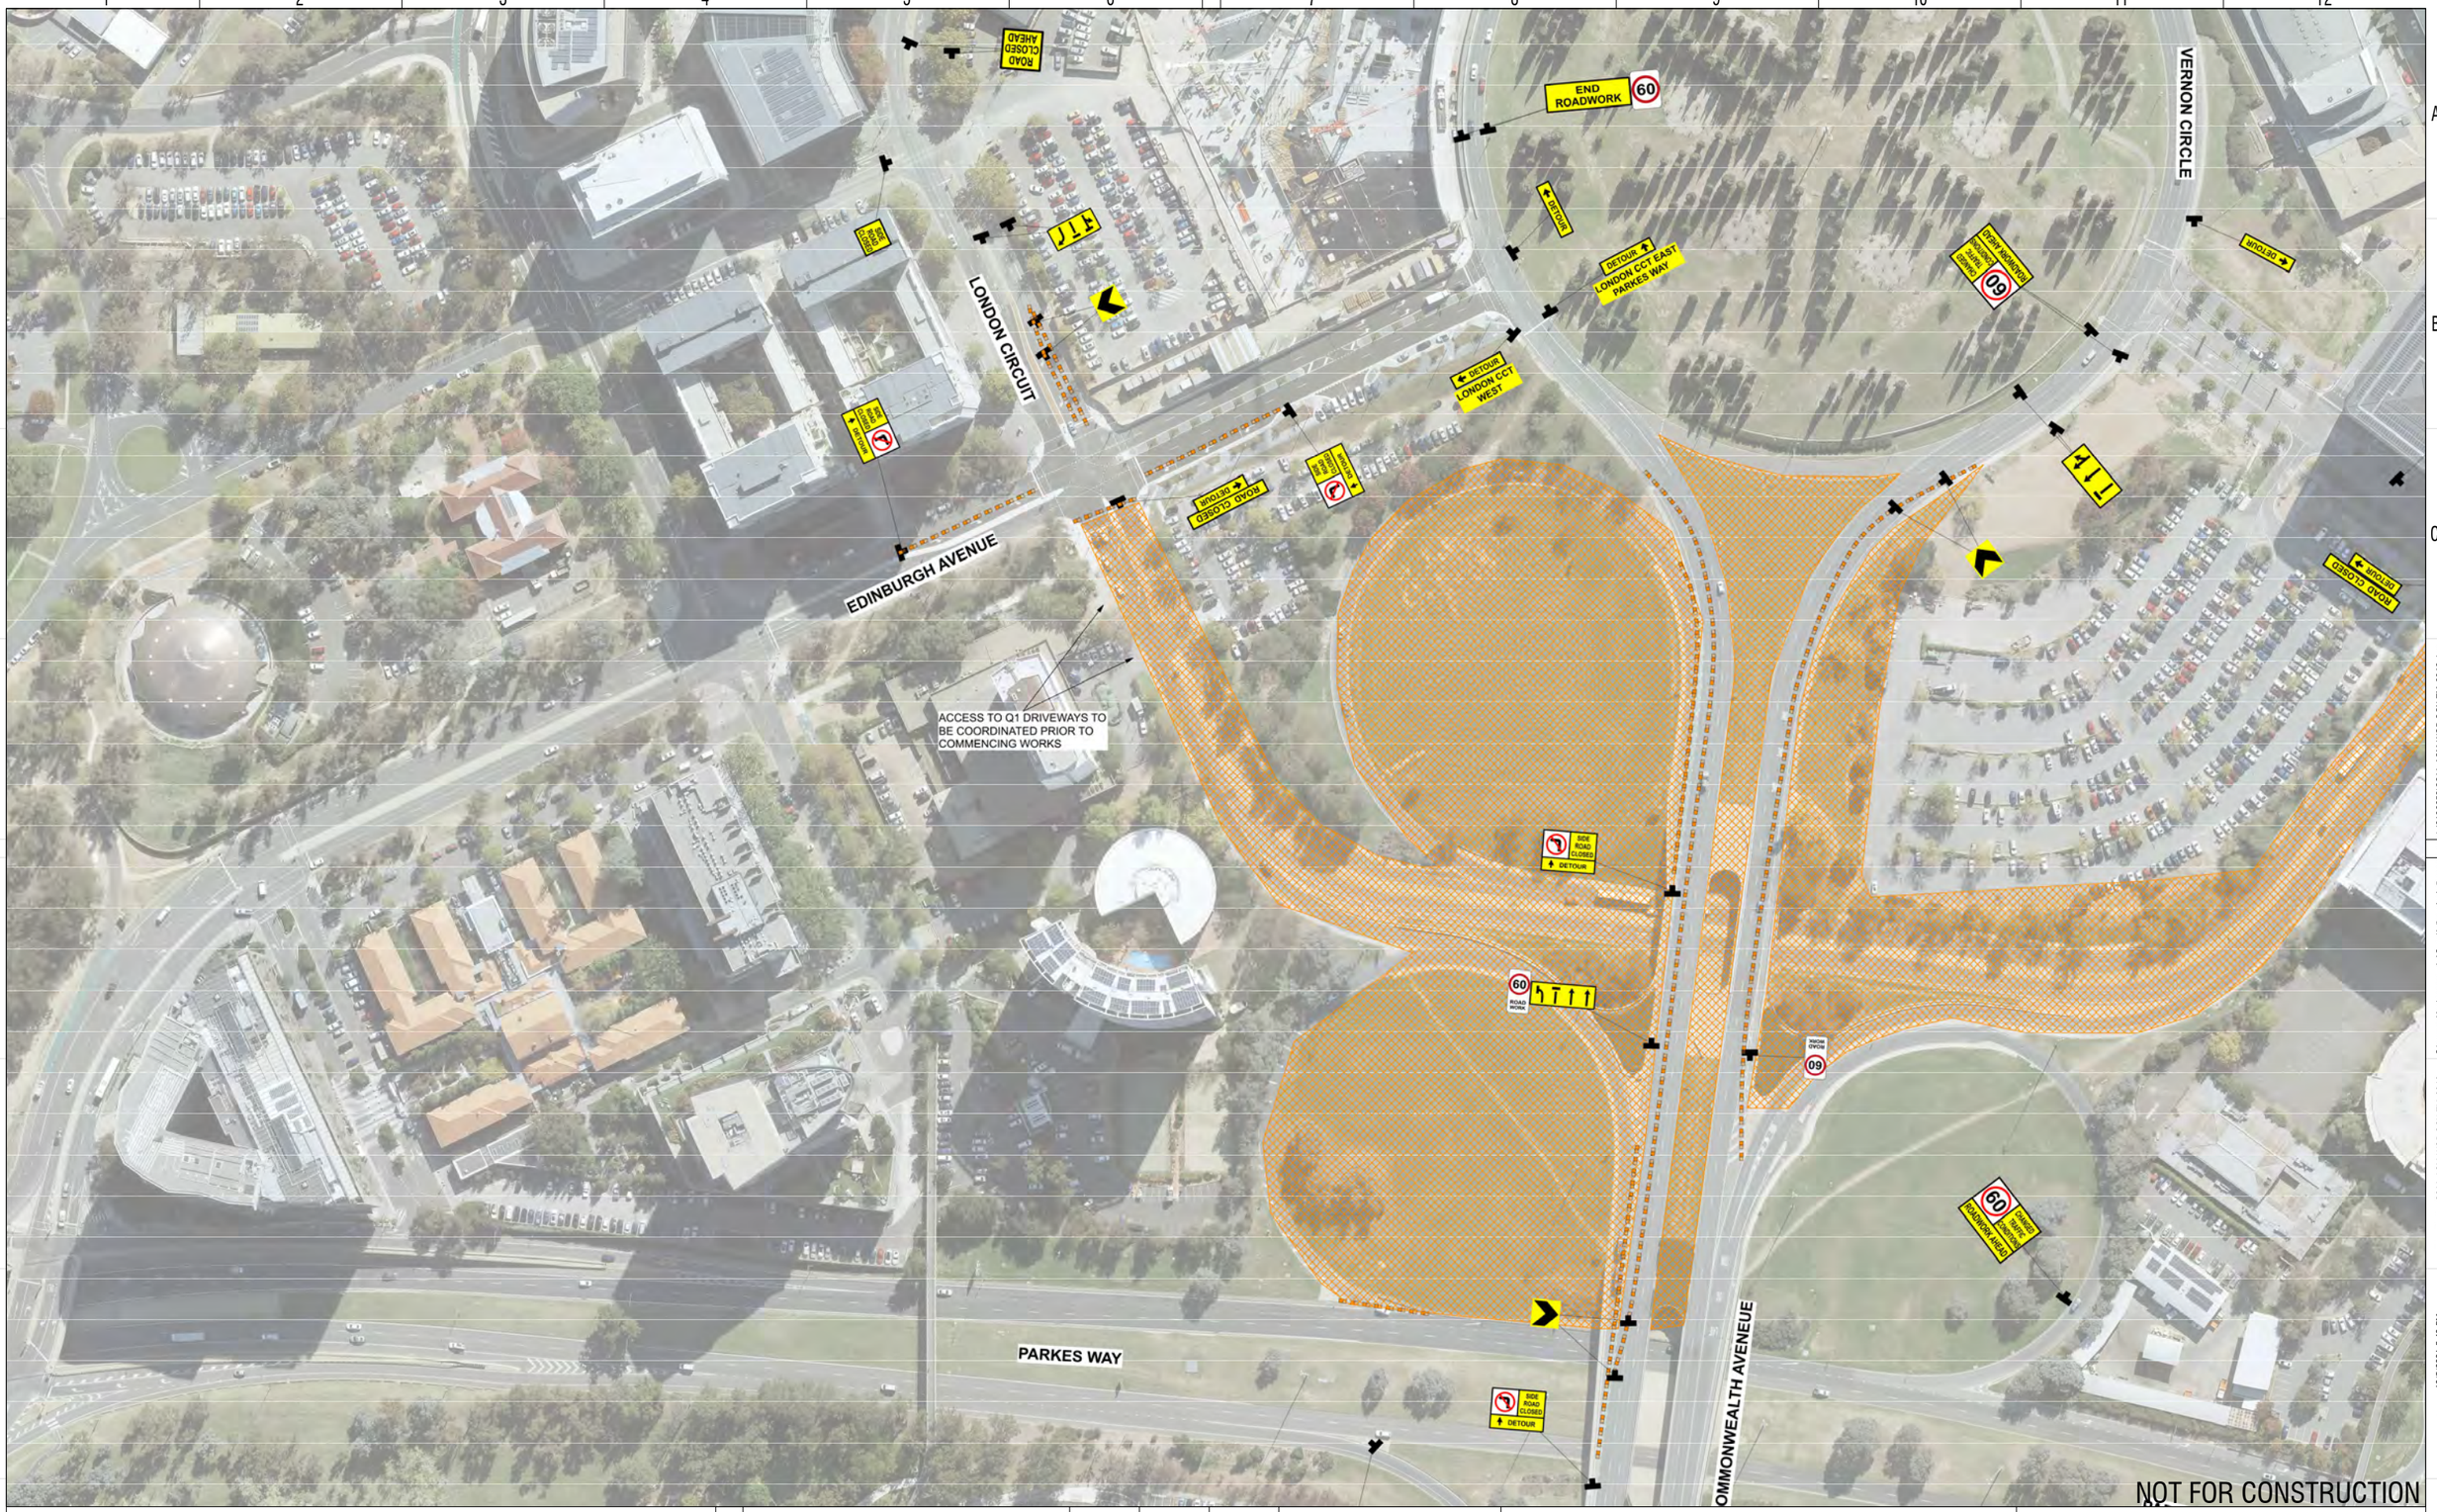

THIS IS A STRATEGIC TGS ONLY THAT HAS BEEN PREPARED FOR WORKS APPROVAL PURPOSES ONLY. THE CONTRACTOR IS TO UNDERTAKE A DETAIL TGS AND SUBMIT FOR APPROVAL PRIOR TO ANY WORKS TAKING PLACE.

SCALE @ A1

DRAWING COLOUR CODED - PRINT ALL COPIES IN COLOUR

AMD	DESCRIPTION	DESIGNER SIGN./DATE	VERIFIED SIGN./DATE	APPROVED SIGN./DATE
C	ISSUED FOR WORKS APPROVAL	MB 29.09.21	CM 29.09.21	JP 29.09.21
B	ISSUED FOR TCCS APPROVAL	MB 23.09.21	CM 23.09.21	JP 23.09.21
A	ISSUED FOR DRAFT WORKS APPROVAL	MB 17.09.21	CM 17.09.21	JP 17.09.21

CO-ORDINATE SYSTEM: STROMLO | HEIGHT DATUM: AHD | SCALE: AS SHOWN

ACT Government Major Projects Canberra

This drawing is confidential and shall only be used for the purpose of this project.
The signing of this title block confirms the design and drafting of this project have been prepared and checked in accordance with the North South Link quality assurance system to ISO 9001-2000.

AECOM
AECOM Australia Pty Ltd
A.B.N. 20 093 846 925

DRAWN J GRIFFEN
DESIGNED M BLACKMORE
DRG CHECK J SINGH
DESIGN CHECK A LYONS
APPROVED J PETERS

RLC WORKS APPROVAL

CONSTRUCTION STAGING

SOUTHBOUND SIDE - STRATEGIC TGS

STAGE 4

SHEET 3

DESIGN LOT No: S211-WORKS APPROVAL | SHEET: 03 OF 05 | A1

STATUS: WORKS APPROVAL ISSUE | ©

DRG No. S211-ACM-WOP-CON-TM-0043 | EDMS No. | C

DF 801*554

File Plotted: S211-ACM-WOP-CON-TM-0043 C:\pwworking\aecom_ds12_au\julian.singh@aecom.com\d0168959\S211-ACM-WOP-CON-TM-0043.dwg
Plot Date & Time: 10/5/2021 5:49 PM
Plotted by SINGHJ

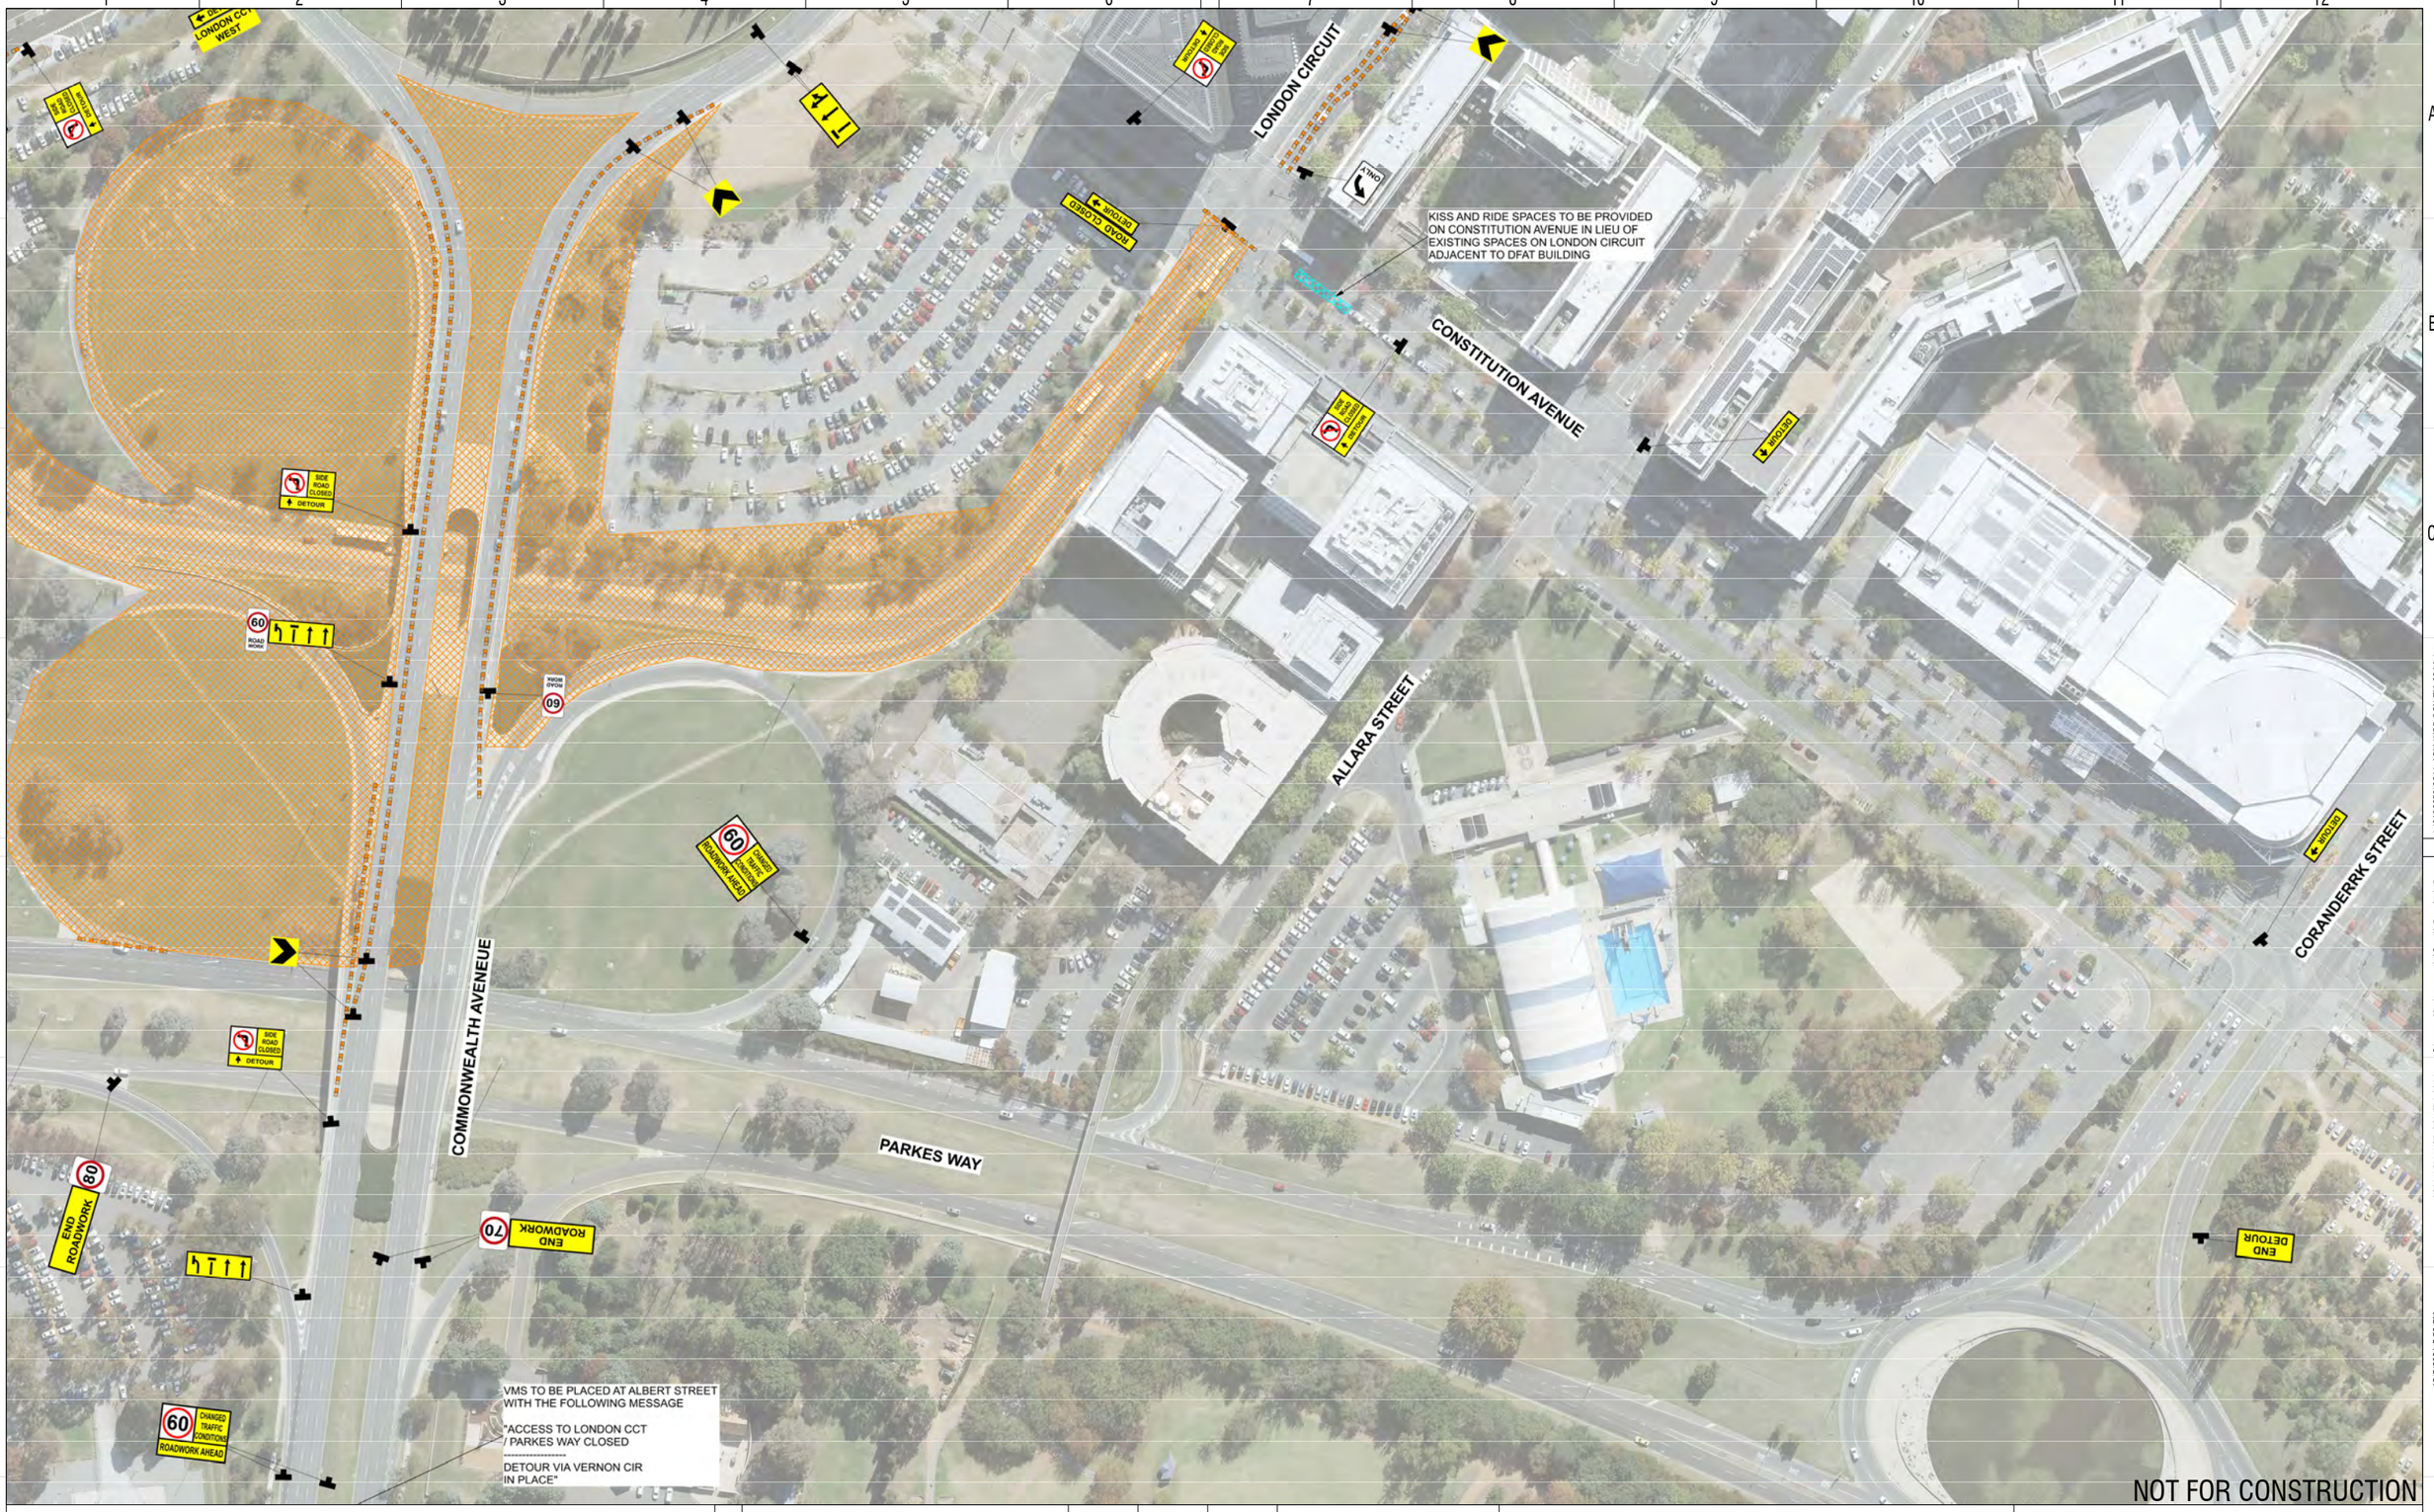

NOT FOR CONSTRUCTION

THIS IS A STRATEGIC TGS ONLY THAT HAS BEEN PREPARED FOR WORKS APPROVAL PURPOSES ONLY. THE CONTRACTOR IS TO UNDERTAKE A DETAIL TGS AND SUBMIT FOR APPROVAL PRIOR TO ANY WORKS TAKING PLACE.

SCALE @ A1

DRAWING COLOUR CODED - PRINT ALL COPIES IN COLOUR

AMD	DESCRIPTION	DESIGNER SIGN./DATE	VERIFIED SIGN./DATE	APPROVED SIGN./DATE
C	ISSUED FOR WORKS APPROVAL	MB 29.09.21	CM 29.09.21	JP 29.09.21
B	ISSUED FOR TCCS APPROVAL	MB 23.09.21	CM 23.09.21	JP 23.09.21
A	ISSUED FOR DRAFT WORKS APPROVAL	MB 17.09.21	CM 17.09.21	JP 17.09.21

CO-ORDINATE SYSTEM: STROMLO | HEIGHT DATUM: AHD | SCALE: AS SHOWN

ACT government Major Projects Canberra

This drawing is confidential and shall only be used for the purpose of this project.
The signing of this title block confirms the design and drafting of this project have been prepared and checked in accordance with the North South Link quality assurance system to ISO 9001-2000.

AECOM
AECOM Australia Pty Ltd
A.B.N. 20 093 846 925

DRAWN J GRIFFEN
DESIGNED M BLACKMORE
DRG CHECK J SINGH
DESIGN CHECK A LYONS
APPROVED J PETERS

RLC WORKS APPROVAL

CONSTRUCTION STAGING
SOUTHBOUND SIDE - STRATEGIC TGS
STAGE 4
SHEET 4

DESIGN LOT No: S211-WORKS APPROVAL | SHEET: 04 OF 05 | A1
STATUS: WORKS APPROVAL ISSUE | ©
DRG No. S211-ACM-WOP-CON-TM-0044 | EDMS No. | C

DF 801*554

File Plotted: C:\pwworking\aecom_ds12_au\julian.singh@aecom.com\d0168859\S211-ACM-WOP-CON-TM-0044.dwg
Plot Date & Time: 10/5/2021 5:50 PM
Plotted by SINGHJ

THIS IS A STRATEGIC TGS ONLY THAT HAS BEEN PREPARED FOR WORKS APPROVAL PURPOSES ONLY. THE CONTRACTOR IS TO UNDERTAKE A DETAIL TGS AND SUBMIT FOR APPROVAL PRIOR TO ANY WORKS TAKING PLACE.

SCALE @ A1

DRAWING COLOUR CODED - PRINT ALL COPIES IN COLOUR

AMD	DESCRIPTION	DESIGNER SIGN./DATE	VERIFIED SIGN./DATE	APPROVED SIGN./DATE
C	ISSUED FOR WORKS APPROVAL	MB 29.09.21	CM 29.09.21	JP 29.09.21
B	ISSUED FOR TCCS APPROVAL	MB 23.09.21	CM 23.09.21	JP 23.09.21
A	ISSUED FOR DRAFT WORKS APPROVAL	MB 17.09.21	CM 17.09.21	JP 17.09.21

CO-ORDINATE SYSTEM: STROMLO | HEIGHT DATUM: AHD | SCALE: AS SHOWN

ACT Government Major Projects Canberra

This drawing is confidential and shall only be used for the purpose of this project.
The signing of this title block confirms the design and drafting of this project have been prepared and checked in accordance with the North South Link quality assurance system to ISO 9001-2000.

AECOM
AECOM Australia Pty Ltd
A.B.N. 20 093 846 925

DRAWN J GRIFFEN
DESIGNED M BLACKMORE
DRG CHECK J SINGH
DESIGN CHECK A LYONS
APPROVED J PETERS

RLC WORKS APPROVAL

CONSTRUCTION STAGING

SOUTHBOUND SIDE - STRATEGIC TGS

STAGE 4

SHEET 5

DESIGN LOT No: S211-WORKS APPROVAL | SHEET: 05 OF 05 | A1

STATUS: WORKS APPROVAL ISSUE | ©

DRG No. S211-ACM-WOP-CON-TM-0045 | EDMS No. | C

DF 801*554

File Plotted: S211-ACM-WOP-CON-TM-0045 C:\pwworking\aecom_ds12_au\julian.singh@aecom.com\d0168959\S211-ACM-WOP-CON-TM-0045.dwg
Plot Date & Time: 10/5/2021 5:51 PM
Plotted by SINGHJ

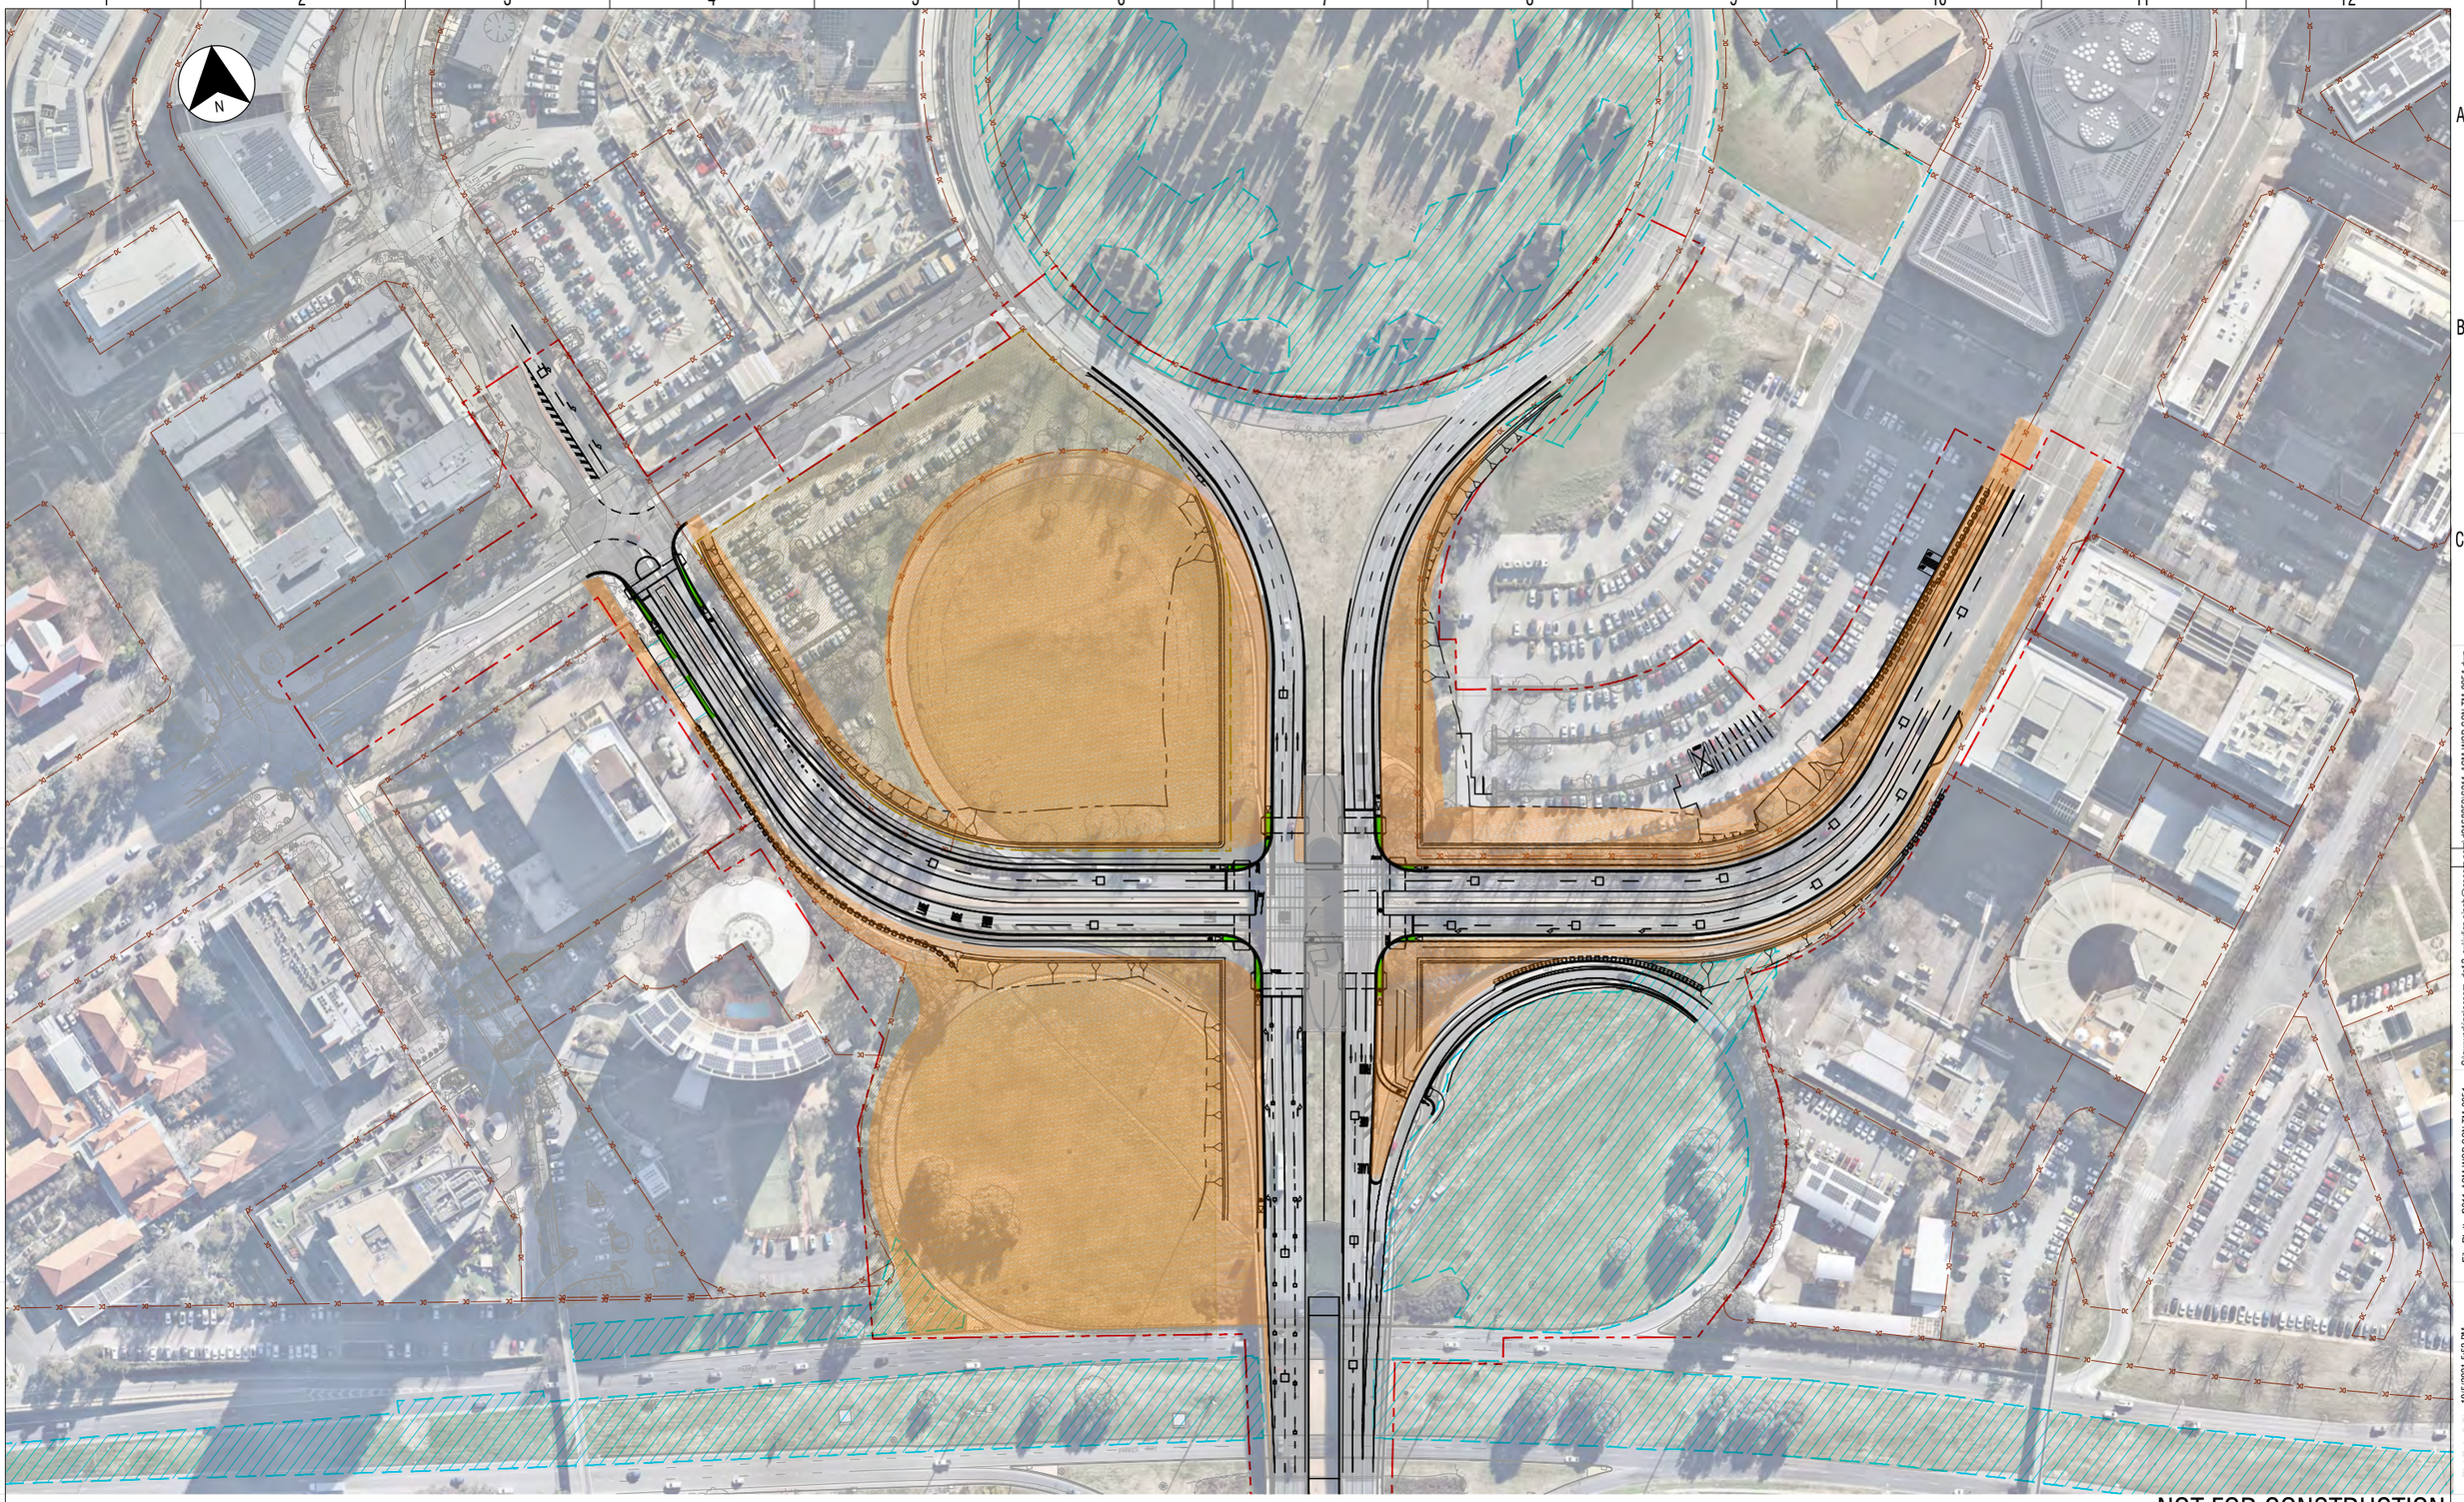

NOT FOR CONSTRUCTION

SCALE 1:1000
SCALE @ A1

DRAWING COLOUR CODED - PRINT ALL COPIES IN COLOUR

AMD	DESCRIPTION	DESIGNER SIGN./DATE	VERIFIED SIGN./DATE	APPROVED SIGN./DATE
C	ISSUED FOR WORKS APPROVAL	MB 29.09.21	CM 29.09.21	JP 29.09.21
B	ISSUED FOR DRAFT WORKS APPROVAL	MB 17.09.21	CM 17.09.21	JP 17.09.21
A	ISSUED FOR DRAFT WORKS APPROVAL	MB 15.09.21	CM 15.09.21	JP 15.09.21

CO-ORDINATE SYSTEM: STROMLO HEIGHT DATUM: AHD SCALE: AS SHOWN

ACT government Major Projects Canberra

This drawing is confidential and shall only be used for the purpose of this project.
The signing of this title block confirms the design and drafting of this project have been prepared and checked in accordance with the North South Link quality assurance system to ISO 9001-2000.

AECOM
AECOM Australia Pty Ltd
A.B.N. 20 093 846 925

DRAWN J GRIFFEN
DESIGNED M BLACKMORE
DRG CHECK J SINGH
DESIGN CHECK A LYONS
APPROVED J PETERS

RLC WORKS APPROVAL

CONSTRUCTION STAGING
SOUTHBOUND SIDE OVERVIEW
STAGE 5
SHEET 1

DESIGN LOT No: S211-WORKS APPROVAL SHEET: 01 OF 04 A1
STATUS: WORKS APPROVAL ISSUE ©
DRG No. S211-ACM-WOP-CON-TM-0051 EDMS No. C

DF 801*554

Plotted by SINGHJ
File Plotted:S211-ACM-WOP-CON-TM-0051 C:\pwworking\aecom_ds12_au\julian.singh@aecom.com\d0168959\S211-ACM-WOP-CON-TM-0051.dwg
Plot Date & Time: 10/5/2021 5:52 PM

SOUTHBOUND TRAFFIC

ON-RAMP FROM LONDON CCT TO COMMONWEALTH AVENUE CLOSED

NORTHBOUND TRAFFIC

NOT FOR CONSTRUCTION

SCALE 1:500 5 0 10 20 25 m
SCALE @ A1

DRAWING COLOUR CODED - PRINT ALL COPIES IN COLOUR

AMD	DESCRIPTION	DESIGNER SIGN./DATE	VERIFIED SIGN./DATE	APPROVED SIGN./DATE
C	ISSUED FOR WORKS APPROVAL	MB 29.09.21	CM 29.09.21	JP 29.09.21
B	ISSUED FOR DRAFT WORKS APPROVAL	MB 17.09.21	CM 17.09.21	JP 17.09.21
A	ISSUED FOR DRAFT WORKS APPROVAL	MB 15.09.21	CM 15.09.21	JP 15.09.21

CO-ORDINATE SYSTEM: STROMLO HEIGHT DATUM: AHD SCALE: AS SHOWN

ACT Government Major Projects Canberra

This drawing is confidential and shall only be used for the purpose of this project.
The signing of this title block confirms the design and drafting of this project have been prepared and checked in accordance with the North South Link quality assurance system to ISO 9001-2000.

AECOM
AECOM Australia Pty Ltd
A.B.N. 20 093 846 925

DRAWN J GRIFFEN
DESIGNED M BLACKMORE
DRG CHECK J SINGH
DESIGN CHECK A LYONS
APPROVED J PETERS

RLC WORKS APPROVAL

CONSTRUCTION STAGING
SOUTHBOUND SIDE PLAN
STAGE 5
SHEET 2

DESIGN LOT No: S211-WORKS APPROVAL SHEET: 02 OF 04 A1
STATUS: WORKS APPROVAL ISSUE ©
DRG No. S211-ACM-WOP-CON-TM-0052 EDMS No. C

DF 801*554

File Plotted: C:\pwworking\aecom_ds12_au\julian.singh@aecom.com\d0168959\S211-ACM-WOP-CON-TM-0052.dwg
Plot Date & Time: 10/5/2021 5:52 PM
Plotted by: SINGHJ

NOT FOR CONSTRUCTION

THIS IS A STRATEGIC TGS ONLY THAT HAS BEEN PREPARED FOR WORKS APPROVAL PURPOSES ONLY. THE CONTRACTOR IS TO UNDERTAKE A DETAIL TGS AND SUBMIT FOR APPROVAL PRIOR TO ANY WORKS TAKING PLACE.

SCALE @ A1

DRAWING COLOUR CODED - PRINT ALL COPIES IN COLOUR

AMD	DESCRIPTION	DESIGNER SIGN./DATE	VERIFIED SIGN./DATE	APPROVED SIGN./DATE
C	ISSUED FOR WORKS APPROVAL	MB 29.09.21	CM 29.09.21	JP 29.09.21
B	ISSUED FOR TCCS APPROVAL	MB 23.09.21	CM 23.09.21	JP 23.09.21
A	ISSUED FOR DRAFT WORKS APPROVAL	MB 17.09.21	CM 17.09.21	JP 17.09.21

CO-ORDINATE SYSTEM: STROMLO HEIGHT DATUM: AHD SCALE: AS SHOWN

ACT government Major Projects Canberra

This drawing is confidential and shall only be used for the purpose of this project.
The signing of this title block confirms the design and drafting of this project have been prepared and checked in accordance with the North South Link quality assurance system to ISO 9001-2000.

AECOM
AECOM Australia Pty Ltd
A.B.N. 20 093 846 925

DRAWN J GRIFFEN
DESIGNED M BLACKMORE
DRG CHECK J SINGH
DESIGN CHECK A LYONS
APPROVED J PETERS

RLC WORKS APPROVAL

CONSTRUCTION STAGING
SOUTHBOUND SIDE - STRATEGIC TGS
STAGE 5
SHEET 3

DESIGN LOT No: S211-WORKS APPROVAL SHEET: 03 OF 04 A1
STATUS: WORKS APPROVAL ISSUE ©
DRG No. S211-ACM-WOP-CON-TM-0053 EDMS No. C

DF 801*554

File Plotted: C:\pwworking\aecom_ds12_au\julian.singh@aecom.com\d0168859\S211-ACM-WOP-CON-TM-0053.dwg
Plot Date & Time: 10/5/2021 5:53 PM
Plotted by SINGHJ

NOT FOR CONSTRUCTION

THIS IS A STRATEGIC TGS ONLY THAT HAS BEEN PREPARED FOR WORKS APPROVAL PURPOSES ONLY. THE CONTRACTOR IS TO UNDERTAKE A DETAIL TGS AND SUBMIT FOR APPROVAL PRIOR TO ANY WORKS TAKING PLACE.

SCALE @ A1

DRAWING COLOUR CODED - PRINT ALL COPIES IN COLOUR

AMD	DESCRIPTION	DESIGNER SIGN./DATE	VERIFIED SIGN./DATE	APPROVED SIGN./DATE
C	ISSUED FOR WORKS APPROVAL	MB 29.09.21	CM 29.09.21	JP 29.09.21
B	ISSUED FOR TCCS APPROVAL	MB 23.09.21	CM 23.09.21	JP 23.09.21
A	ISSUED FOR DRAFT WORKS APPROVAL	MB 17.09.21	CM 17.09.21	JP 17.09.21

CO-ORDINATE SYSTEM: STROMLO | HEIGHT DATUM: AHD | SCALE: AS SHOWN

ACT government Major Projects Canberra

This drawing is confidential and shall only be used for the purpose of this project.
The signing of this title block confirms the design and drafting of this project have been prepared and checked in accordance with the North South Link quality assurance system to ISO 9001-2000.

AECOM
AECOM Australia Pty Ltd
A.B.N. 20 093 846 925

DRAWN J GRIFFEN
DESIGNED M BLACKMORE
DRG CHECK J SINGH
DESIGN CHECK A LYONS
APPROVED J PETERS

RLC WORKS APPROVAL

CONSTRUCTION STAGING
SOUTHBOUND SIDE - STRATEGIC TGS
STAGE 5
SHEET 4

DESIGN LOT No: S211-WORKS APPROVAL | SHEET: 04 OF 04 | A1
STATUS: WORKS APPROVAL ISSUE | ©
DRG No. S211-ACM-WOP-CON-TM-0054 | EDMS No. | C

DF 801*554

File Plotted: S211-ACM-WOP-CON-TM-0054 C:\pwworking\aecom_ds12_au\julian.singh@aecom.com\d0168859\S211-ACM-WOP-CON-TM-0054.dwg
Plot Date & Time: 10/5/2021 5:55 PM
Plotted by SINGHJ

RAISING LONDON CIRCUIT
SEDIMENT AND EROSION CONTROL

WORKS APPROVAL

NOT FOR CONSTRUCTION

AMD	DESCRIPTION	DESIGNER SIGN./DATE	VERIFIED SIGN./DATE	APPROVED SIGN./DATE
C	ISSUED FOR WORKS APPROVAL	XP 29.09.21	RW 29.09.21	JP 29.09.21
B	ISSUED FOR DRAFT WORKS APPROVAL	XP 17.09.21	RW 17.09.21	JP 17.09.21
A	ISSUED FOR DRAFT WORKS APPROVAL	XP 15.09.21	RW 15.09.21	JP 15.09.21

CO-ORDINATE SYSTEM: STROMLO | HEIGHT DATUM: AHD | SCALE: AS SHOWN

ACT Government Major Projects Canberra

This drawing is confidential and shall only be used for the purpose of this project.
The signing of this title block confirms the design and drafting of this project have been prepared and checked in accordance with the North South Link quality assurance system to ISO 9001-2000.

AECOM
AECOM Australia Pty Ltd
A.B.N. 20 093 846 925

DRAWN S NAIDU
DESIGNED X PHILIP
DRG CHECK J SINGH
DESIGN CHECK C VAVOULAS
APPROVED J PETERS

RLC WORKS APPROVAL
ALIGNMENT
EROSION AND SEDIMENT CONTROL
COVER SHEET
SHEET 1

DESIGN LOT No: S211-WORKS APPROVAL | SHEET: 01 OF 01 | A1
STATUS: WORKS APPROVAL ISSUE | ©
DRG No. S211-ACM-WOP-CON-TE-0001 | EDMS No. | C

SCALE @ A1

DRAWING COLOUR CODED - PRINT ALL COPIES IN COLOUR

DF 801*554

C:\pwworking\aecom_ds12_au\julian.singh@aecom.com\d0168859\S211-ACM-WOP-CON-TE-0001.dwg
File Plotted: S211-ACM-WOP-CON-TE-0001
Plot Date & Time: 10/5/2021 5:24 PM
Plotted by: SINGHJ

GSM HABITAT

NOMINATED MATERIAL STORAGE AREA

NOMINATED STOCKPILE AREA

PROPOSED FUTURE DEVELOPMENT

NOMINATED MATERIAL STORAGE AREA

PROPOSED FUTURE DEVELOPMENT

NOMINATED STOCKPILE AREA

GSM HABITAT

GSM HABITAT

GSM HABITAT

GSM HABITAT

NOT FOR CONSTRUCTION

SCALE 1:1000 10 0 10 20 30 40 50 m
SCALE @ A1

DRAWING COLOUR CODED - PRINT ALL COPIES IN COLOUR

AMD	DESCRIPTION	DESIGNER SIGN./DATE	VERIFIED SIGN./DATE	APPROVED SIGN./DATE
C	ISSUED FOR WORKS APPROVAL	MB 29.09.21	CM 29.09.21	JP 29.09.21
B	ISSUED FOR DRAFT WORKS APPROVAL	MB 17.09.21	CM 17.09.21	JP 17.09.21
A	ISSUED FOR DRAFT WORKS APPROVAL	MB 15.09.21	CM 15.09.21	JP 15.09.21

CO-ORDINATE SYSTEM: STROMLO HEIGHT DATUM: AHD SCALE: AS SHOWN

ACT Government Major Projects Canberra

This drawing is confidential and shall only be used for the purpose of this project.
The signing of this title block confirms the design and drafting of this project have been prepared and checked in accordance with the North South Link quality assurance system to ISO 9001-2000.

AECOM
AECOM Australia Pty Ltd
A.B.N. 20 093 846 925

DRAWN S NAIDU
DESIGNED X PHILIP
DRG CHECK J SINGH
DESIGN CHECK C VAVOULAS
APPROVED J PETERS

RLC WORKS APPROVAL

ALIGNMENT
EROSION AND SEDIMENT CONTROL OVERVIEW

DESIGN LOT No: S211-WORKS APPROVAL SHEET: 01 OF 01 A1
STATUS: WORKS APPROVAL ISSUE ©
DRG No. S211-ACM-WOP-CON-TE-0005 EDMS No. C

DF 801*554

Plotted by SINGHJ
Plot Date & Time 10/5/2021 5:24 PM
File Plotted C:\pwworking\ascom_ds12_au\julian.singh@aecom.com\d0168859\S211-ACM-WOP-CON-TE-0005.dwg

FROM CITY

TO WODEN

The Barracks
Section 100 Development

City 1/119
Section 63 Future Development

FUTURE
DEVELOPMENT SITE

EDINBURGH AV

ALL EXISTING DRAINAGE INLETS PITS WITHIN THE FOOTPRINT OF THE PROPOSED EARTHWORKS TO HAVE INLET PROTECTION OR BE SEALED OFF WHERE RELEVANT

HAY BALE

760 780 800 820 840 860 880 900 920 940

TC 940.418

LONDON CCT

LONDON CCT

TRUCK MOVEMENT

TRUCK MOVEMENT

LONDON CCT

LONDON CCT

ADJOINS S211-ACM-WOP-CON-TE-0105

ADJOINS S211-ACM-WOP-CON-TE-0107

MC1C10

FILTER ROLL ON EXISTING SUMP

Metropolitan

EDINBURGH AV

City 1/7
QT Hotel

REFERENCES:

1. FOR LEGEND REFER TO DRAWING S211-ACM-WOP-CIV-AL-0020.

SCALE 1:250
SCALE @ A1

DRAWING COLOUR CODED - PRINT ALL COPIES IN COLOUR

NOT FOR CONSTRUCTION

AMD	DESCRIPTION	DESIGNER SIGN./DATE	VERIFIED SIGN./DATE	APPROVED SIGN./DATE
C	ISSUED FOR WORKS APPROVAL	XP 29.09.21	RW 29.09.21	JP 29.09.21
B	ISSUED FOR DRAFT WORKS APPROVAL	XP 17.09.21	RW 17.09.21	JP 17.09.21
A	ISSUED FOR DRAFT WORKS APPROVAL	XP 15.09.21	RW 15.09.21	JP 15.09.21

CO-ORDINATE SYSTEM: STROMLO | HEIGHT DATUM: AHD | SCALE: AS SHOWN

ACT Government Major Projects Canberra

This drawing is confidential and shall only be used for the purpose of this project.
The signing of this title block confirms the design and drafting of this project have been prepared and checked in accordance with the North South Link quality assurance system to ISO 9001-2000.

AECOM
AECOM Australia Pty Ltd
A.B.N. 20 093 846 925

DRAWN S NAIDU
DESIGNED X PHILIP
DRG CHECK J SINGH
DESIGN CHECK C VAVOULAS
APPROVED J PETERS

RLC WORKS APPROVAL

ALIGNMENT
EROSION AND SEDIMENT CONTROL
LONDON CCT/EDINBURGH AV STOP
SHEET 6

DESIGN LOT No: S211-WORKS APPROVAL | SHEET: 06 OF 17 | A1
STATUS: WORKS APPROVAL ISSUE | ©
DRG No. S211-ACM-WOP-CON-TE-0106 | EDMS No. | C

DF 801*554

Plot Date & Time: 10/5/2021 5:25 PM
File Plotted: 6211-ACM-WOP-CON-TE-0106
C:\pwworking\ascom_ds12_au\julian.singh@aecom.com\d0168859\S211-ACM-WOP-CON-TE-0106.dwg
Plotted by SINGHJ

ADJOINS S211-ACM-WOP-CON-TE-0106

FROM CITY

TO WODEN

TRUCK MOVEMENT

LONDON CCT

City 1/119
Section 63 Future Development

SILT FENCE

FUTURE
DEVELOPMENT SITE

MC1C10

City 1/17
QT Hotel

City 9/8
BreakFree Capital Tower

City 8/8
BreakFree Capital Tower

LAKE ONE FORK

ADJOINS S211-ACM-WOP-CON-TE-0108

REFERENCES:

1. FOR LEGEND REFER TO DRAWING S211-ACM-WOP-CIV-AL-0020.

NOT FOR CONSTRUCTION

SCALE 1:250
SCALE @ A1

DRAWING COLOUR CODED - PRINT ALL COPIES IN COLOUR

AMD	DESCRIPTION	DESIGNER SIGN./DATE	VERIFIED SIGN./DATE	APPROVED SIGN./DATE
C	ISSUED FOR WORKS APPROVAL	XP 29.09.21	RW 29.09.21	JP 29.09.21
B	ISSUED FOR DRAFT WORKS APPROVAL	XP 17.09.21	RW 17.09.21	JP 17.09.21
A	ISSUED FOR DRAFT WORKS APPROVAL	XP 15.09.21	RW 15.09.21	JP 15.09.21

CO-ORDINATE SYSTEM: STROMLO | HEIGHT DATUM: AHD | SCALE: AS SHOWN

ACT Government Major Projects Canberra

This drawing is confidential and shall only be used for the purpose of this project.
The signing of this title block confirms the design and drafting of this project have been prepared and checked in accordance with the North South Link quality assurance system to ISO 9001-2000.

AECOM
AECOM Australia Pty Ltd
A.B.N. 20 093 846 925

DRAWN S NAIDU
DESIGNED X PHILIP
DRG CHECK J SINGH
DESIGN CHECK C VAVOULAS
APPROVED J PETERS

RLC WORKS APPROVAL

ALIGNMENT
EROSION AND SEDIMENT CONTROL
LONDON CCT/QT HOTEL
SHEET 7

DESIGN LOT No: S211-WORKS APPROVAL | SHEET: 07 OF 17 | A1
STATUS: WORKS APPROVAL ISSUE | ©
DRG No. S211-ACM-WOP-CON-TE-0107 | EDMS No. | C

DF 801*554

Plotted by VAVOULASC
Plot Date & Time: 10/5/2021 5:26 PM
File Plotted: S211-ACM-WOP-CON-TE-0107
C:\pwworking\aecom_ds12_au\julian.singh@aecom.com\d0168859\S211-ACM-WOP-CON-TE-0107.dwg

FROM CITY

TO WODEN

LONDON CCT

PARKES WAY

COMMONWEALTH AV

FORUM

ONE LANE

MC1C10

MC1C20

187°37'49"

L 196.329

TC 1107.563

CT 1149.975

FUTURE DEVELOPMENT SITE

ADJOINS S211-ACM-WOP-CON-TE-0107

ADJOINS S211-ACM-WOP-CON-TE-0109

REFERENCES:

1. FOR LEGEND REFER TO DRAWING S211-ACM-WOP-CIV-AL-0020.

SCALE 1:250
SCALE @ A1

DRAWING COLOUR CODED - PRINT ALL COPIES IN COLOUR

NOT FOR CONSTRUCTION

AMD	DESCRIPTION	DESIGNER SIGN./DATE	VERIFIED SIGN./DATE	APPROVED SIGN./DATE
C	ISSUED FOR WORKS APPROVAL	XP 29.09.21	RW 29.09.21	JP 29.09.21
B	ISSUED FOR DRAFT WORKS APPROVAL	XP 17.09.21	RW 17.09.21	JP 17.09.21
A	ISSUED FOR DRAFT WORKS APPROVAL	XP 15.09.21	RW 15.09.21	JP 15.09.21

CO-ORDINATE SYSTEM: STROMLO | HEIGHT DATUM: AHD | SCALE: AS SHOWN

ACT Government Major Projects Canberra

This drawing is confidential and shall only be used for the purpose of this project.
The signing of this title block confirms the design and drafting of this project have been prepared and checked in accordance with the North South Link quality assurance system to ISO 9001-2000.

AECOM
AECOM Australia Pty Ltd
A.B.N. 20 093 846 925

DRAWN S NAIDU
DESIGNED X PHILIP
DRG CHECK J SINGH
DESIGN CHECK C VAVOULAS
APPROVED J PETERS

RLC WORKS APPROVAL

ALIGNMENT
EROSION AND SEDIMENT CONTROL
LONDON CCT/COMMONWEALTH AV
SHEET 8

DESIGN LOT No: S211-WORKS APPROVAL | SHEET: 08 OF 17 | A1
STATUS: WORKS APPROVAL ISSUE | ©
DRG No. S211-ACM-WOP-CON-TE-0108 | EDMS No. | C

DF 801*554

Plotted by SINGHJ
Plot Date & Time 10/5/2021 5:27 PM
File Plotted S211-ACM-WOP-CON-TE-0108
C:\pwworking\ascom_ds12_au\julian.singh@aecom.com\d0168959\S211-ACM-WOP-CON-TE-0108.dwg

FROM CITY

TO WODEN

Archbishop's Residence

PARKES WAY

COMMONWEALTH AV

ADJOINS S211-ACM-WOP-CON-TE-0108

ADJOINS S211-ACM-WOP-CON-TE-0110

MC1C10

1240 1260 1280 1300 1320 1340 1360 1380 1400 1420 1430.584

REFERENCES:

1. FOR LEGEND REFER TO DRAWING S211-ACM-WOP-CIV-AL-0020.

NOT FOR CONSTRUCTION

SCALE 1:250 SCALE @ A1

DRAWING COLOUR CODED - PRINT ALL COPIES IN COLOUR

AMD	DESCRIPTION	DESIGNER SIGN./DATE	VERIFIED SIGN./DATE	APPROVED SIGN./DATE
C	ISSUED FOR WORKS APPROVAL	XP 29.09.21	RW 29.09.21	JP 29.09.21
B	ISSUED FOR DRAFT WORKS APPROVAL	XP 17.09.21	RW 17.09.21	JP 17.09.21
A	ISSUED FOR DRAFT WORKS APPROVAL	XP 15.09.21	RW 15.09.21	JP 15.09.21

CO-ORDINATE SYSTEM: STROMLO HEIGHT DATUM: AHD SCALE: AS SHOWN

ACT Government Major Projects Canberra

This drawing is confidential and shall only be used for the purpose of this project.
The signing of this title block confirms the design and drafting of this project have been prepared and checked in accordance with the North South Link quality assurance system to ISO 9001-2000.

AECOM
AECOM Australia Pty Ltd
A.B.N. 20 093 846 925

DRAWN S NAIDU
DESIGNED X PHILIP
DRG CHECK J SINGH
DESIGN CHECK C VAVOULAS
APPROVED J PETERS

RLC WORKS APPROVAL

ALIGNMENT

EROSION AND SEDIMENT CONTROL
COMMONWEALTH AV - CITY SOUTH STOP

SHEET 9

DESIGN LOT No: S211-WORKS APPROVAL SHEET: 09 OF 17 A1

STATUS: WORKS APPROVAL ISSUE ©

DRG No. S211-ACM-WOP-CON-TE-0109 EDMS No. C

DF 801*554

File Plotted: C:\pwworking\aecom_ds12_au\julian.singh@aecom.com\d0168859\S211-ACM-WOP-CON-TE-0109.dwg

Plot Date & Time: 10/5/2021 5:27 PM

Plotted by: SINGHJ

FROM CITY

TO WODEN

FUTURE DEVELOPMENT SITE

PARKES WAY LOOP

PARKES WAY

PARKES WAY

ADJOINS S211-ACM-WOP-CON-TE-0113

REFERENCES:

1. FOR LEGEND REFER TO DRAWING S211-ACM-WOP-CIV-AL-0020.

SCALE 1:250 SCALE @ A1

DRAWING COLOUR CODED - PRINT ALL COPIES IN COLOUR

AMD	DESCRIPTION	DESIGNER SIGN./DATE	VERIFIED SIGN./DATE	APPROVED SIGN./DATE
C	ISSUED FOR WORKS APPROVAL	XP 29.09.21	RW 29.09.21	JP 29.09.21
B	ISSUED FOR DRAFT WORKS APPROVAL	XP 17.09.21	RW 17.09.21	JP 17.09.21
A	ISSUED FOR DRAFT WORKS APPROVAL	XP 15.09.21	RW 15.09.21	JP 15.09.21

CO-ORDINATE SYSTEM: STROMLO HEIGHT DATUM: AHD SCALE: AS SHOWN

ACT Government Major Projects Canberra

This drawing is confidential and shall only be used for the purpose of this project. The signing of this title block confirms the design and drafting of this project have been prepared and checked in accordance with the North South Link quality assurance system to ISO 9001-2000.

AECOM
AECOM Australia Pty Ltd
A.B.N. 20 093 846 925

DRAWN S NAIDU
DESIGNED X PHILIP
DRG CHECK J SINGH
DESIGN CHECK C VAVOULAS
APPROVED J PETERS

NOT FOR CONSTRUCTION

RLC WORKS APPROVAL

ALIGNMENT

EROSION AND SEDIMENT CONTROL
PARKES WAY/PARKES WAY LOOP
SHEET 12

DESIGN LOT No: S211-WORKS APPROVAL SHEET: 12 OF 17 A1
STATUS: WORKS APPROVAL ISSUE ©
DRG No. S211-ACM-WOP-CON-TE-0112 EDMS No. C

DF 801*554

File Plotted: C:\pwworking\aecom_ds12_au\julian.singh@aecom.com\d0168859\S211-ACM-WOP-CON-TE-0112.dwg
Plot Date & Time: 10/5/2021 5:28 PM
Plotted by: SINGHJ

FROM CITY

FUTURE DEVELOPMENT SITE

N

TO WODEN

CONTROLLER

COMMONWEALTH AV

COMMONWEALTH AV

PARKES WAY

PARKES WAY

PARKES WAY

PARKES WAY

PARKES WAY

1240

1260

1280

1300

1320

1340

MC1C10

MC1B30

MC1A30

ADJOINS S211-ACM-WOP-CON-TE-0112

ADJOINS S211-ACM-WOP-CON-TE-0114

REFERENCES:

1. FOR LEGEND REFER TO DRAWING S211-ACM-WOP-CIV-AL-0020.

SCALE 1:250 2.5 0 5 10 12.5 m

SCALE @ A1

DRAWING COLOUR CODED - PRINT ALL COPIES IN COLOUR

NOT FOR CONSTRUCTION

AMD	DESCRIPTION	DESIGNER SIGN./DATE	VERIFIED SIGN./DATE	APPROVED SIGN./DATE
C	ISSUED FOR WORKS APPROVAL	XP 29.09.21	RW 29.09.21	JP 29.09.21
B	ISSUED FOR DRAFT WORKS APPROVAL	XP 17.09.21	RW 17.09.21	JP 17.09.21
A	ISSUED FOR DRAFT WORKS APPROVAL	XP 15.09.21	RW 15.09.21	JP 15.09.21

CO-ORDINATE SYSTEM: STROMLO HEIGHT DATUM: AHD SCALE: AS SHOWN

ACT Government Major Projects Canberra

This drawing is confidential and shall only be used for the purpose of this project.
The signing of this title block confirms the design and drafting of this project have been prepared and checked in accordance with the North South Link quality assurance system to ISO 9001-2000.

AECOM

AECOM Australia Pty Ltd
A.B.N. 20 093 846 925

DRAWN S NAIDU
DESIGNED X PHILIP
DRG CHECK J SINGH
DESIGN CHECK C VAVOULAS
APPROVED J PETERS

RLC WORKS APPROVAL

ALIGNMENT

EROSION AND SEDIMENT CONTROL
PARKES WAY/PARKES WAY LOOP

SHEET 13

DESIGN LOT No: S211-WORKS APPROVAL SHEET: 13 OF 17 A1

STATUS: WORKS APPROVAL ISSUE ©

DRG No. S211-ACM-WOP-CON-TE-0113 EDMS No. C

DF 801*554

Plotted by SINGHJ

Plot Date & Time 10/5/2021 5:29 PM

File Plotted S211-ACM-WOP-CON-TE-0113

C:\pwworking\aecom_ds12_au\julian.singh@aecom.com\d0168859\S211-ACM-WOP-CON-TE-0113.dwg

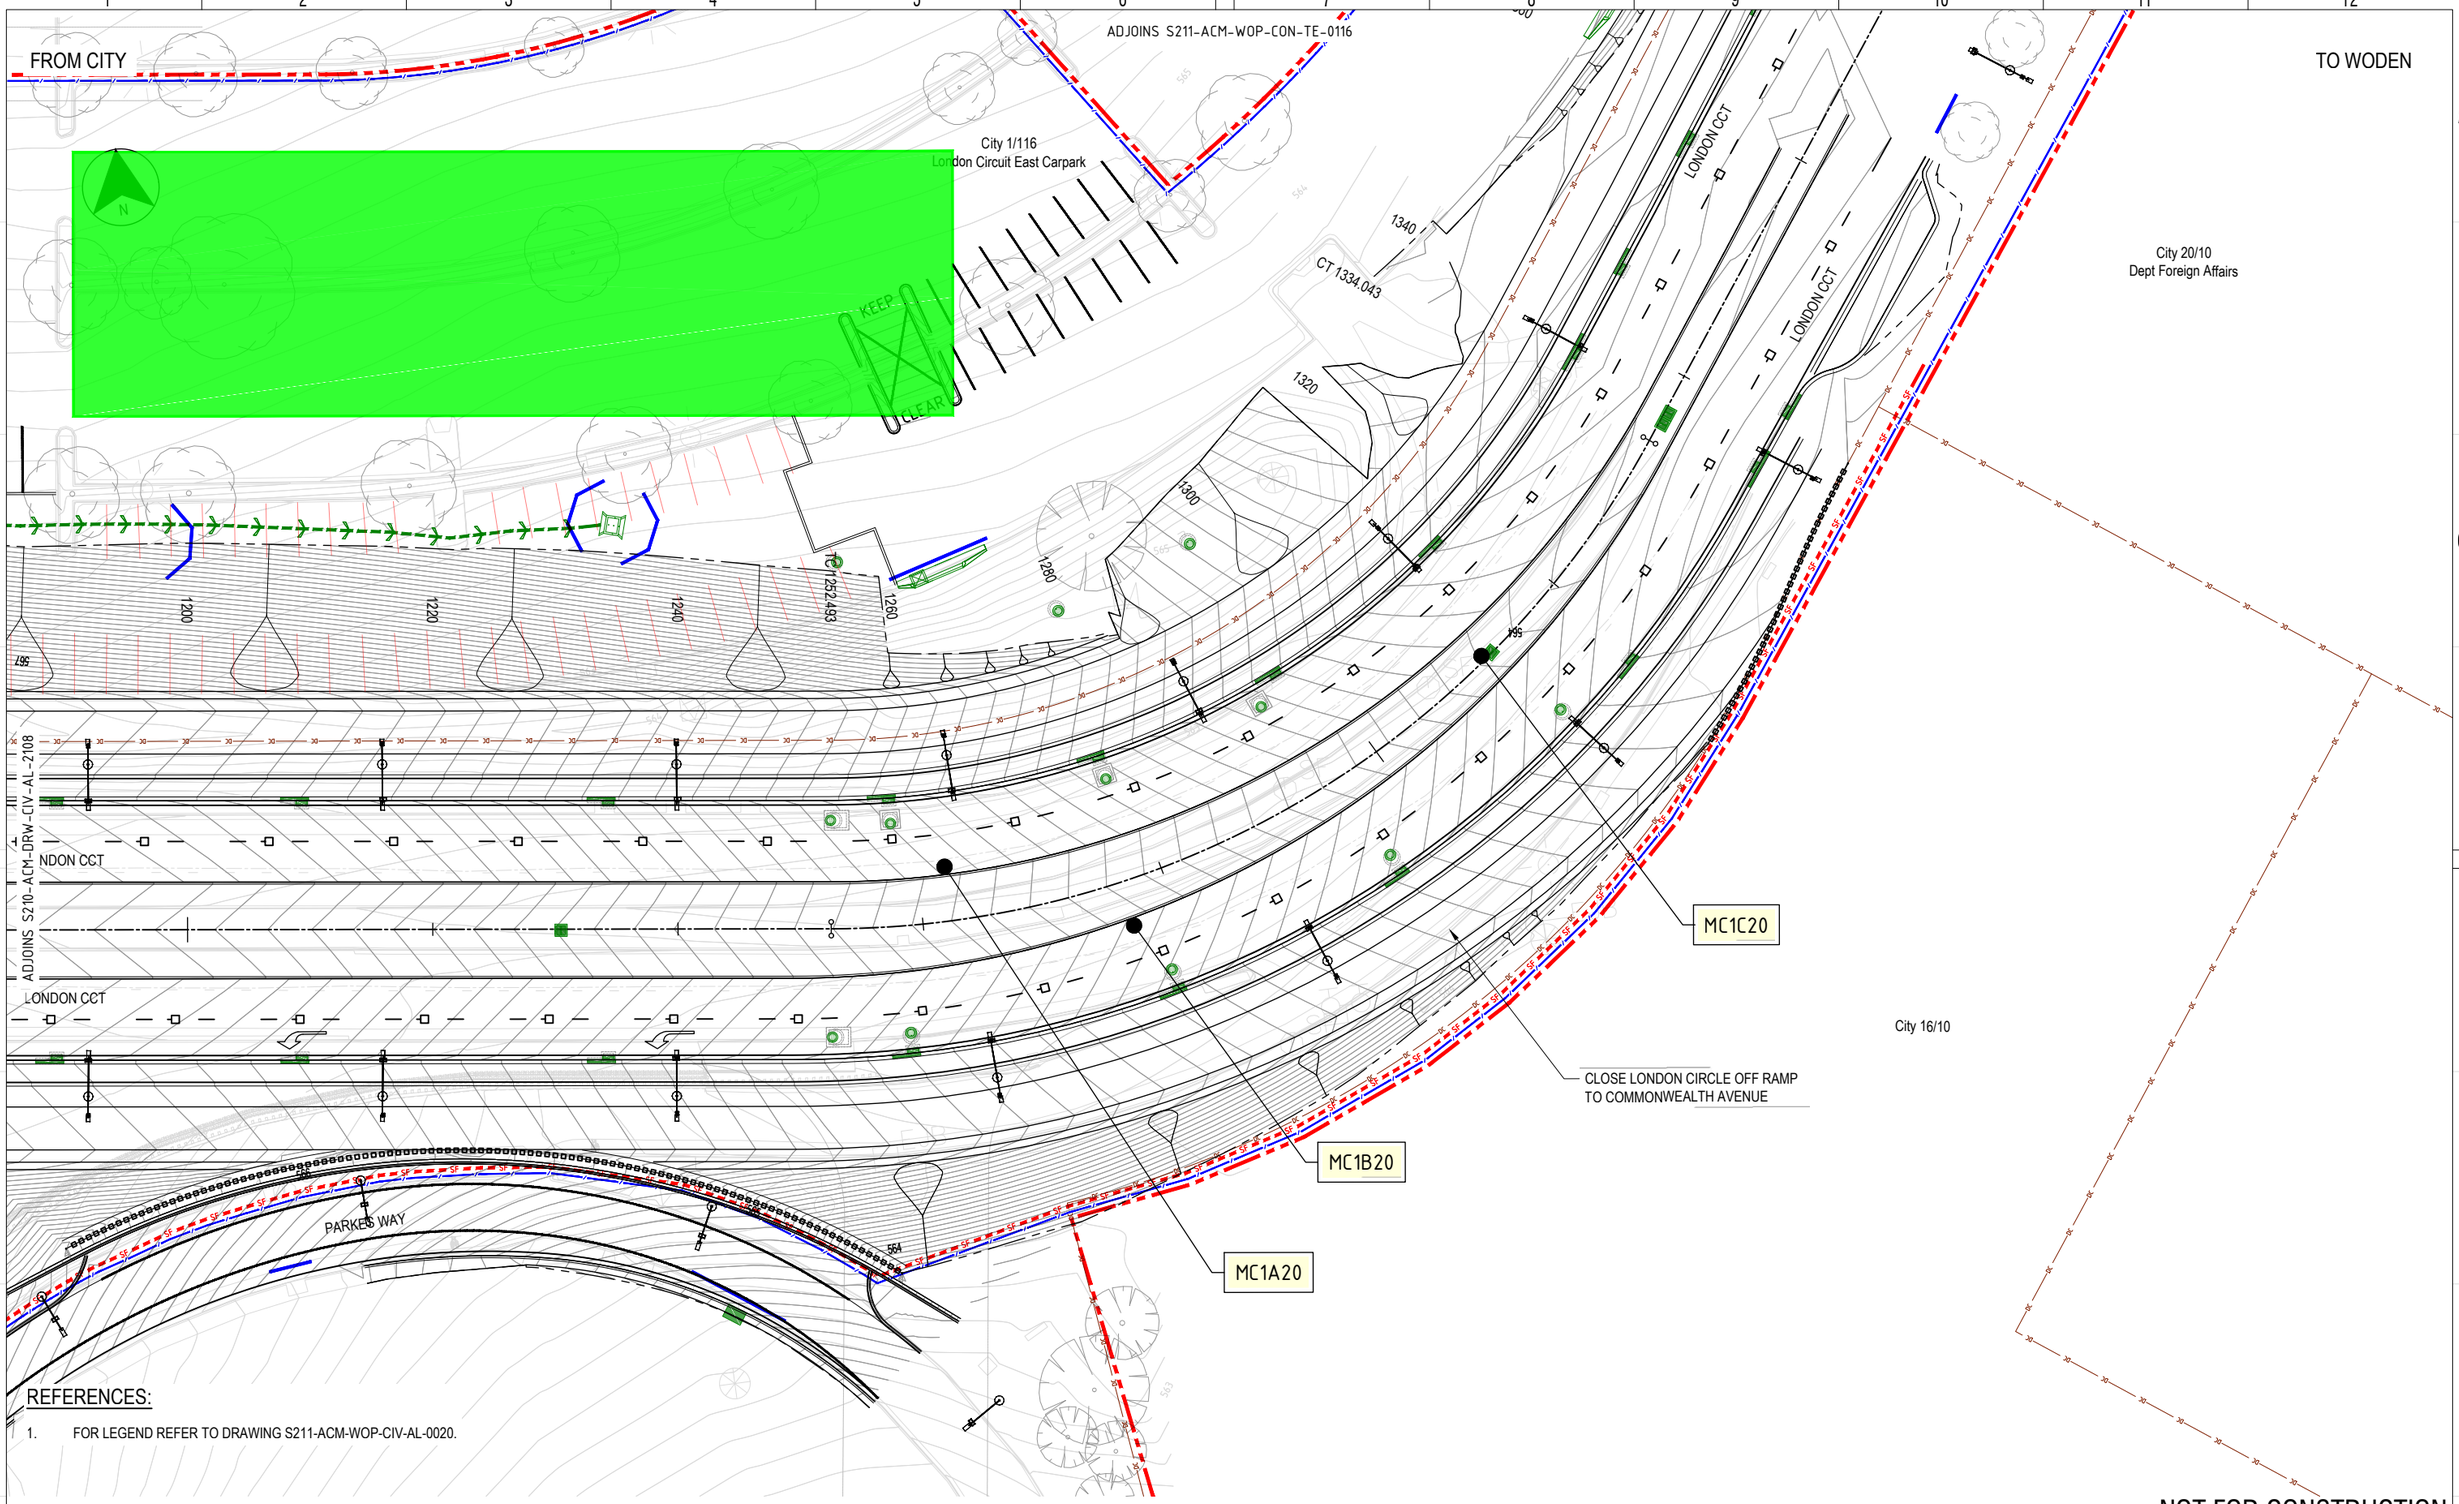

REFERENCES:

1. FOR LEGEND REFER TO DRAWING S211-ACM-WOP-CIV-AL-0020.

NOT FOR CONSTRUCTION

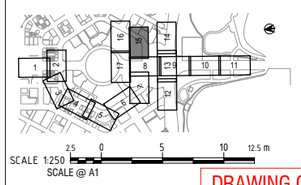

DRAWING COLOUR CODED - PRINT ALL COPIES IN COLOUR

AMD	DESCRIPTION	DESIGNER SIGN./DATE	VERIFIED SIGN./DATE	APPROVED SIGN./DATE
C	ISSUED FOR WORKS APPROVAL	XP 29.09.21	RW 29.09.21	JP 29.09.21
B	ISSUED FOR DRAFT WORKS APPROVAL	XP 17.09.21	RW 17.09.21	JP 17.09.21
A	ISSUED FOR DRAFT WORKS APPROVAL	XP 15.09.21	RW 15.09.21	JP 15.09.21

CO-ORDINATE SYSTEM: STROMLO | HEIGHT DATUM: AHD | SCALE: AS SHOWN

ACT Government Major Projects Canberra

This drawing is confidential and shall only be used for the purpose of this project.
The signing of this title block confirms the design and drafting of this project have been prepared and checked in accordance with the North South Link quality assurance system to ISO 9001-2000.

AECOM
AECOM Australia Pty Ltd
A.B.N. 20 093 846 925

DRAWN S NAIDU
DESIGNED X PHILIP
DRG CHECK J SINGH
DESIGN CHECK C VAVOULAS
APPROVED J PETERS

RLC WORKS APPROVAL

ALIGNMENT
EROSION AND SEDIMENT CONTROL
LONDON CCT/LONDON CCT EAST CAR PARK
SHEET 15

DESIGN LOT No: S211-WORKS APPROVAL | SHEET: 15 OF 17 | A1
STATUS: WORKS APPROVAL ISSUE | ©
DRG No. S211-ACM-WOP-CON-TE-0115 | EDMS No. | C

DF 801*554

C:\pwworking\aecom_ds12_au\julian.singh@aecom.com\d0168859\S211-ACM-WOP-CON-TE-0115.dwg
File Plotted: S211-ACM-WOP-CON-TE-0115
Plot Date & Time: 10/5/2021 5:30 PM
Plotted by: SINGHJ

FROM CITY

TO WODEN

N

CONSTITUTION AVENUE

1485.404

1480

1460

1440

1420

1400

1380

1360

MC1C20

LONDON CCT

LONDON CCT

City 1/116

City 13/10

Amdahl Building

City 20/10

ADJOINS S211-ACM-WOP-CON-TE-0115

ADJOINS S211-ACM-WOP-CON-TE-0117

REFERENCES:

1. FOR LEGEND REFER TO DRAWING S211-ACM-WOP-CIV-AL-0020.

SCALE 1:250 SCALE @ A1

DRAWING COLOUR CODED - PRINT ALL COPIES IN COLOUR

NOT FOR CONSTRUCTION

AMD	DESCRIPTION	DESIGNER SIGN./DATE	VERIFIED SIGN./DATE	APPROVED SIGN./DATE
C	ISSUED FOR WORKS APPROVAL	XP 29.09.21	RW 29.09.21	JP 29.09.21
B	ISSUED FOR DRAFT WORKS APPROVAL	XP 17.09.21	RW 17.09.21	JP 17.09.21
A	ISSUED FOR DRAFT WORKS APPROVAL	XP 15.09.21	RW 15.09.21	JP 15.09.21

CO-ORDINATE SYSTEM: STROMLO | HEIGHT DATUM: AHD | SCALE: AS SHOWN

ACT Government Major Projects Canberra

This drawing is confidential and shall only be used for the purpose of this project.
The signing of this title block confirms the design and drafting of this project have been prepared and checked in accordance with the North South Link quality assurance system to ISO 9001-2000.

AECOM
AECOM Australia Pty Ltd
A.B.N. 20 093 846 925

DRAWN S NAIDU
DESIGNED X PHILIP
DRG CHECK J SINGH
DESIGN CHECK C VAVOULAS
APPROVED J PETERS

RLC WORKS APPROVAL

ALIGNMENT
EROSION AND SEDIMENT CONTROL
LONDON CCT/LONDON CCT EAST CAR PARK
SHEET 16

DESIGN LOT No: S211-WORKS APPROVAL | SHEET: 16 OF 17 | A1
STATUS: WORKS APPROVAL ISSUE | ©
DRG No. S211-ACM-WOP-CON-TE-0116 | EDMS No. | C

DF 801*554

C:\pwworking\aecom_ds12_au\julian.singh@aecom.com\d0168859\S211-ACM-WOP-CON-TE-0116.dwg
File Plotted:S211-ACM-WOP-CON-TE-0116
Plot Date & Time: 10/5/2021 5:30 PM
Plotted by:SINGHJ

FROM CITY

TO WODEN

Capital Hill

VERNON CIRCLE

VERNON CIRCLE

COMMONWEALTH AV

COMMONWEALTH AV

FUTURE DEVELOPMENT SITE

City 1/116
London Circuit East Carpark

ADJOINS S210-ACM-DRW-CIV-AL-2108

ADJOINS S211-ACM-WOP-CON-TE-0116

REFERENCES:

1. FOR LEGEND REFER TO DRAWING S211-ACM-WOP-CIV-AL-0020.

SCALE 1:250 SCALE @ A1

DRAWING COLOUR CODED - PRINT ALL COPIES IN COLOUR

AMD	DESCRIPTION	DESIGNER SIGN./DATE	VERIFIED SIGN./DATE	APPROVED SIGN./DATE
C	ISSUED FOR WORKS APPROVAL	XP 29.09.21	RW 29.09.21	JP 29.09.21
B	ISSUED FOR DRAFT WORKS APPROVAL	XP 17.09.21	RW 17.09.21	JP 17.09.21
A	ISSUED FOR DRAFT WORKS APPROVAL	XP 15.09.21	RW 15.09.21	JP 15.09.21

CO-ORDINATE SYSTEM: STROMLO HEIGHT DATUM: AHD SCALE: AS SHOWN

ACT Government Major Projects Canberra

This drawing is confidential and shall only be used for the purpose of this project.
The signing of this title block confirms the design and drafting of this project have been prepared and checked in accordance with the North South Link quality assurance system to ISO 9001-2000.

AECOM
AECOM Australia Pty Ltd
A.B.N. 20 093 846 925

DRAWN S NAIDU
DESIGNED X PHILIP
DRG CHECK J SINGH
DESIGN CHECK C VAVOULAS
APPROVED J PETERS

NOT FOR CONSTRUCTION

RLC WORKS APPROVAL

ALIGNMENT
EROSION AND SEDIMENT CONTROL
COMMONWEALTH AV/VERNON CIRCLE
SHEET 17

DESIGN LOT No: S211-WORKS APPROVAL SHEET: 17 OF 17 A1
STATUS: WORKS APPROVAL ISSUE ©
DRG No. S211-ACM-WOP-CON-TE-0117 EDMS No. C

DF 801*554

File Plotted: S211-ACM-WOP-CON-TE-0117 Plot Date & Time: 10/5/2021 5:31 PM Plotted by SINGHJ C:\pwworking\aecom_ds12_au\julian.singh@aecom.com\d0168859\S211-ACM-WOP-CON-TE-0117.dwg