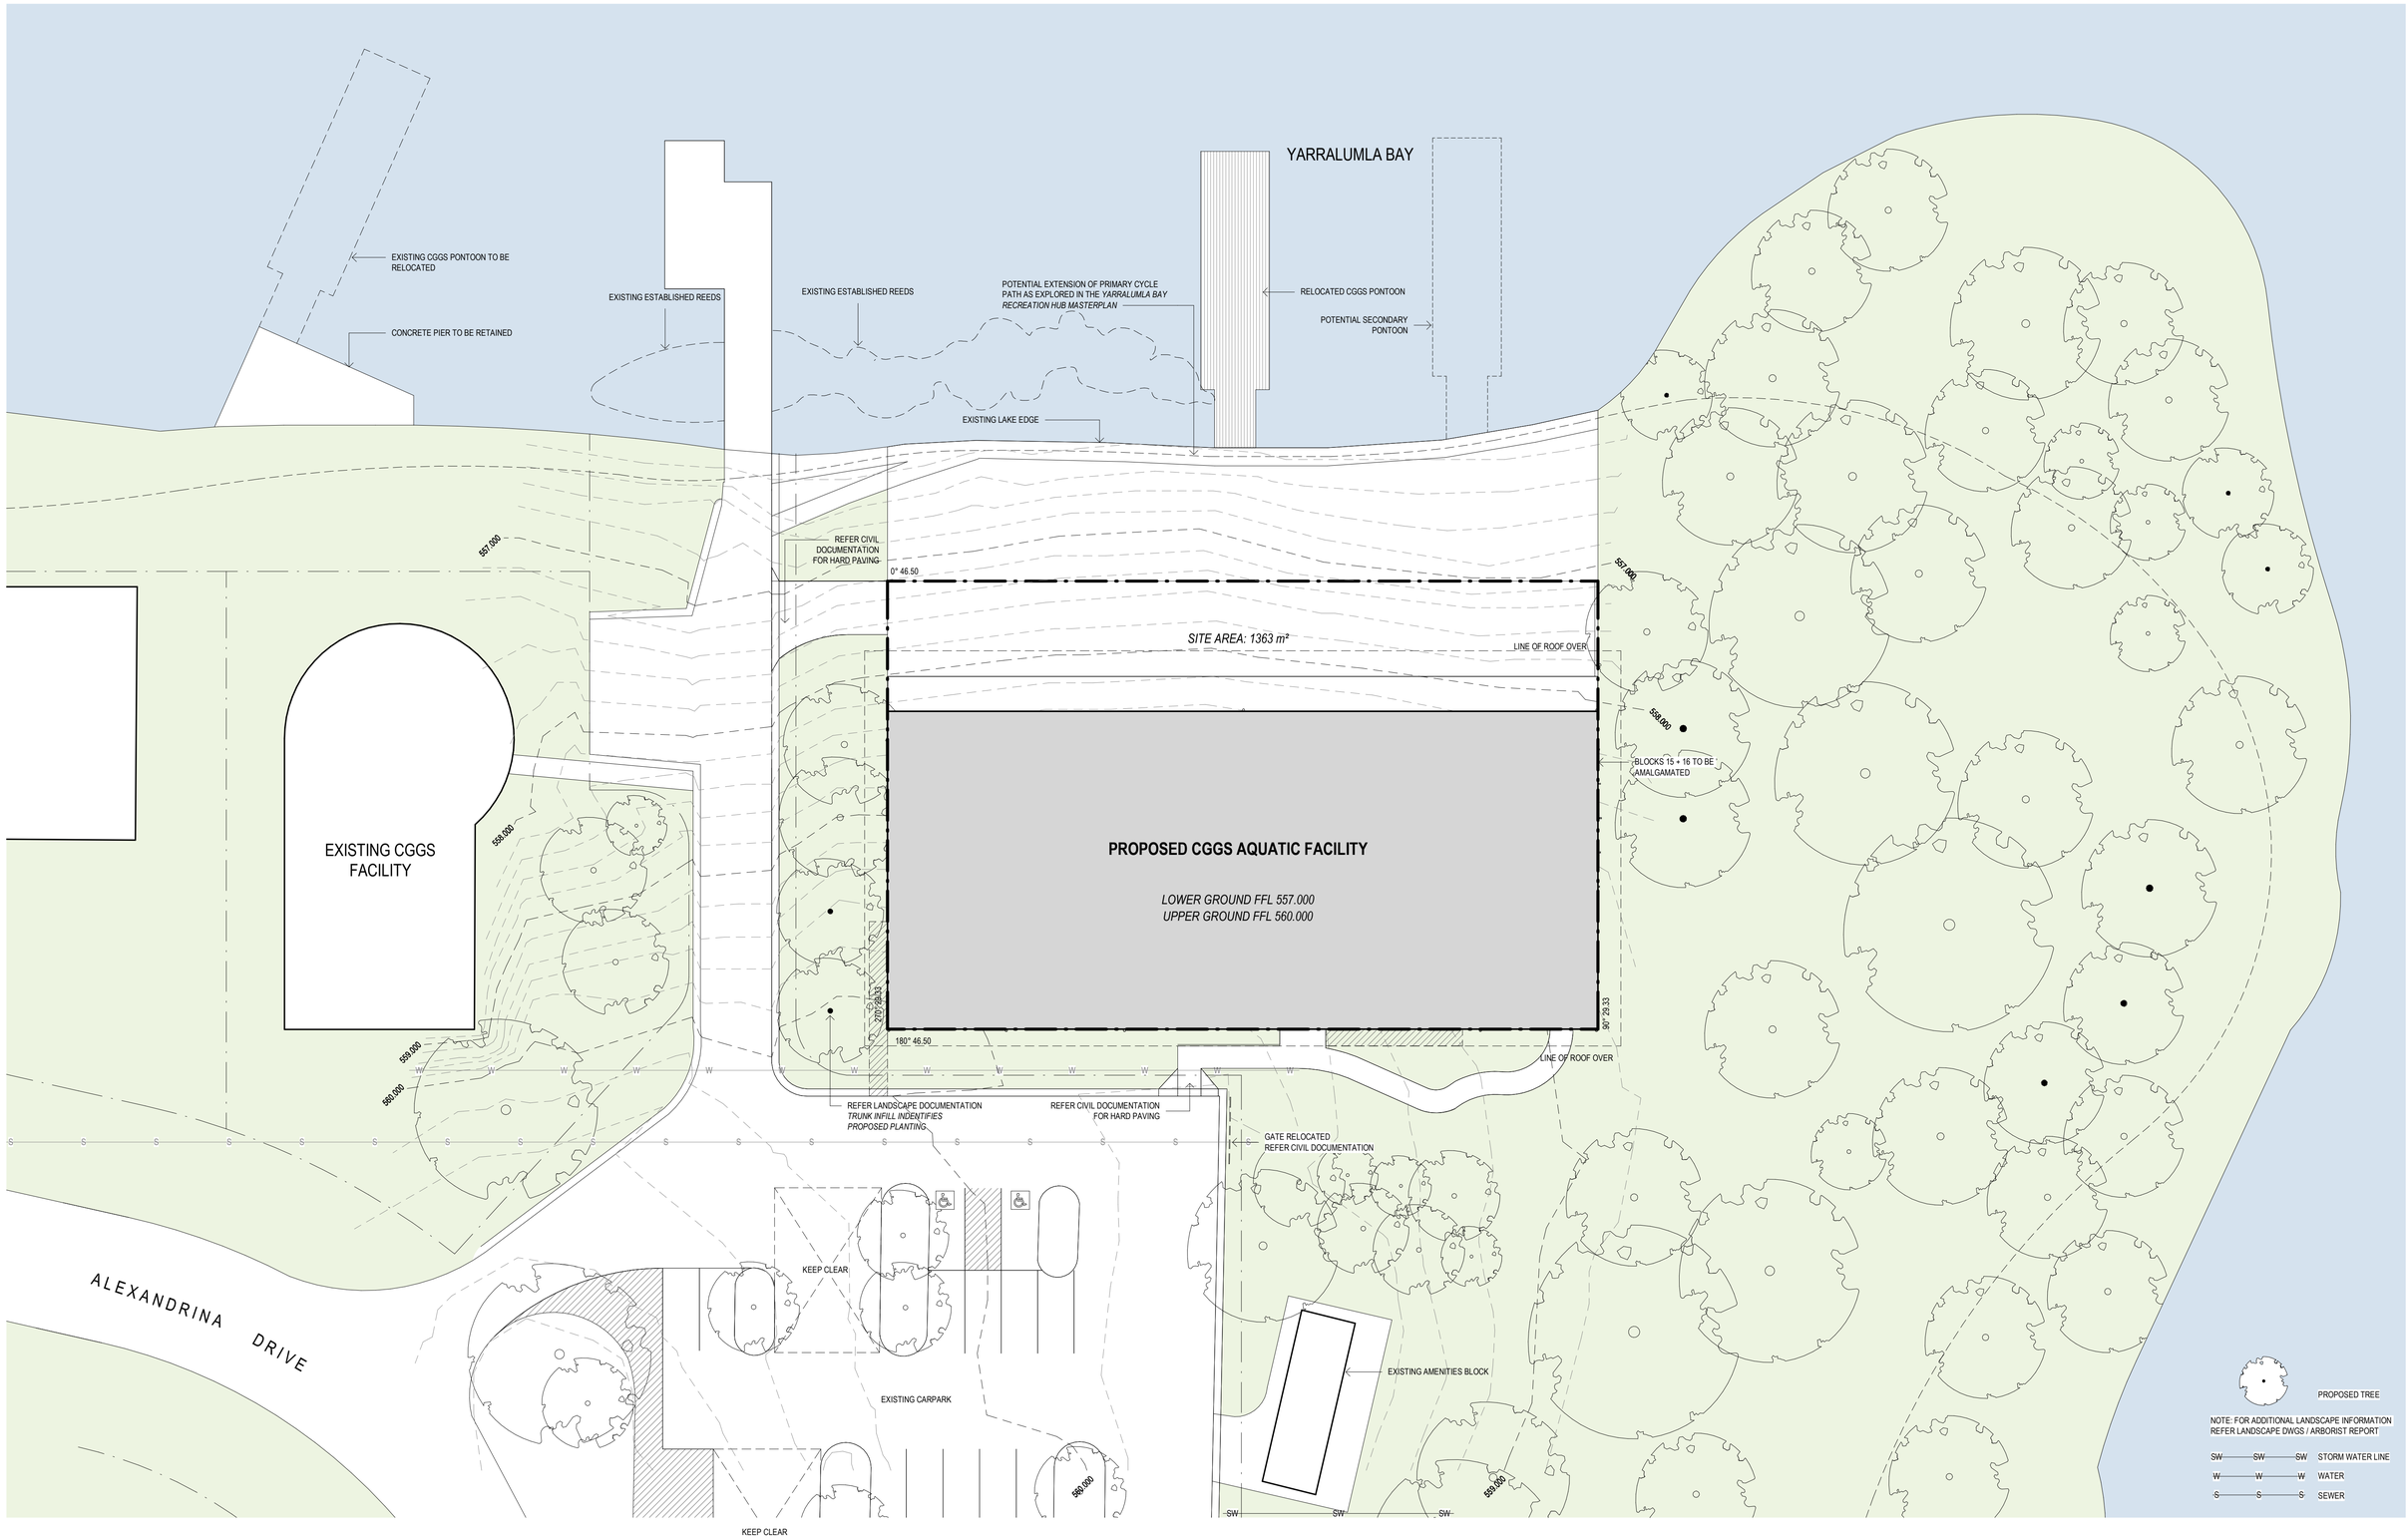

REV	DESCRIPTION	DATE
E	ISSUE FOR 90% FSP	22.07.16
F	DEVELOPMENT, MASTER PLAN AND BUILDING COMMITTEE	23.09.16
G	BOARD MEETING	30.08.16
H	WORKS APPROVAL	16.09.16

CANBERRA GIRLS GRAMMAR SCHOOL

ConstructionControl

STEWART ARCHITECTURE
36 MILDURA STREET FYSHWICK 2609
PO BOX 3469 MANUKA ACT 2603
OFFICE@STEWARTARCHITECTURE.COM.AU

PROJECT **CGGS: Aquatic Facility**

BLOCKS 15 + 16 SECTION 17 YARRALUMLA BAY

PROJECT No. **1575**

This drawing is copyright and remains the property of Stewart Architecture.
This drawings is for development application purposes and not for construction.

DRAWING No. **DA 004**
DRAWING TITLE **SITE PLAN**
SCALE **As indicated @ A1**
DATE **2016**