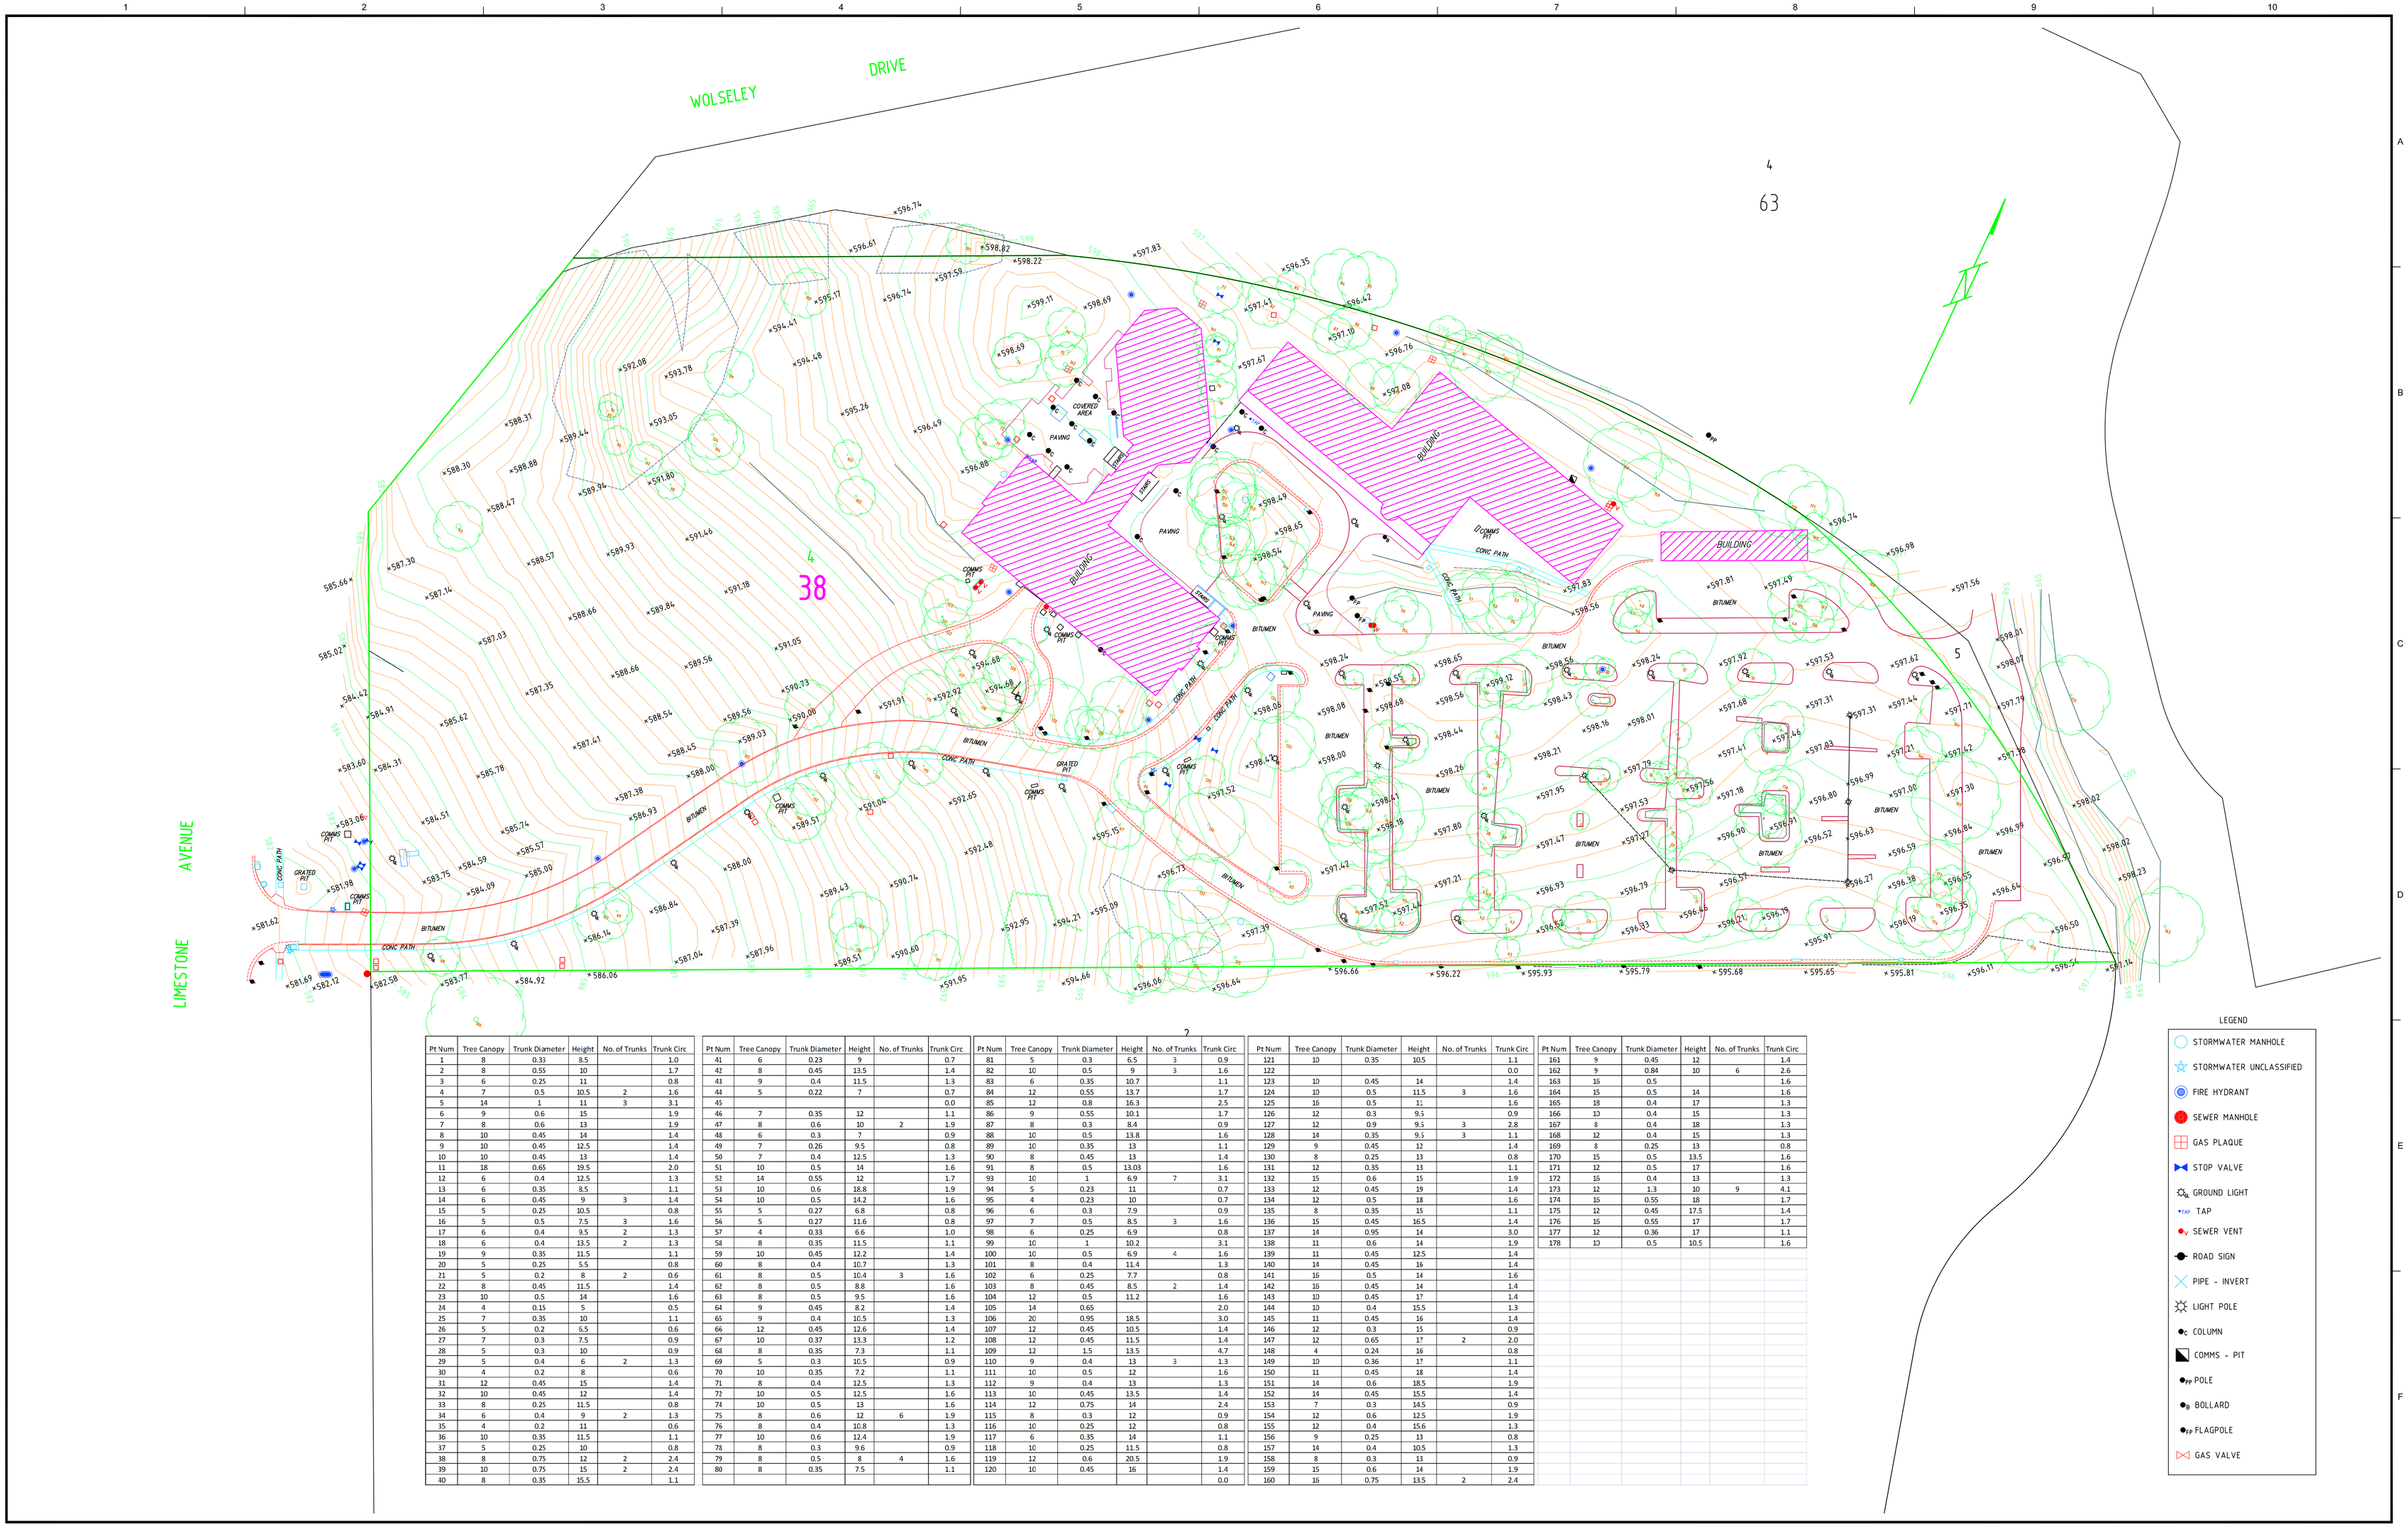

Pt Num	Tree Canopy	Trunk Diameter	Height	No. of Trunks	Trunk Circ
1	8	0.33	8.5		1.0
2	8	0.55	10		1.7
3	6	0.25	11		0.8
4	7	0.5	10.5	2	1.6
5	14	1	11	3	3.1
6	9	0.6	15		1.9
7	8	0.6	13		1.9
8	10	0.45	14		1.4
9	10	0.45	12.5		1.4
10	10	0.45	13		1.4
11	18	0.65	19.5		2.0
12	6	0.4	12.5		1.3
13	6	0.35	8.5		1.1
14	6	0.45	9	3	1.4
15	5	0.25	10.5		0.8
16	5	0.5	7.5	3	1.6
17	6	0.4	9.5	2	1.3
18	6	0.4	13.5	2	1.3
19	9	0.35	11.5		1.1
20	5	0.25	5.5		0.8
21	5	0.2	8	2	0.6
22	8	0.45	11.5		1.4
23	10	0.5	14		1.6
24	4	0.15	5		0.5
25	7	0.35	10		1.1
26	5	0.2	6.5		0.6
27	7	0.3	7.5		0.9
28	5	0.3	10		0.9
29	5	0.4	6	2	1.3
30	4	0.2	8		0.6
31	12	0.45	15		1.4
32	10	0.45	12		1.4
33	8	0.25	11.5		0.8
34	6	0.4	9	2	1.3
35	4	0.2	11		0.6
36	10	0.35	11.5		1.1
37	5	0.25	10		0.8
38	8	0.75	12	2	2.4
39	10	0.75	15	2	2.4
40	8	0.35	15.5		1.1

Pt Num	Tree Canopy	Trunk Diameter	Height	No. of Trunks	Trunk Circ
41	6	0.23	9		0.7
42	8	0.45	13.5		1.4
43	9	0.4	11.5		1.3
44	5	0.22	7		0.7
45					0.0
46	7	0.35	12		1.1
47	8	0.6	10	2	1.9
48	6	0.3	7		0.9
49	7	0.26	9.5		0.8
50	7	0.4	12.5		1.3
51	10	0.5	14		1.6
52	14	0.55	12		1.7
53	10	0.6	18.8		1.9
54	10	0.5	14.2		1.6
55	5	0.27	6.8		0.8
56	5	0.27	11.6		0.8
57	4	0.33	6.6		1.0
58	8	0.35	11.5		1.1
59	10	0.45	12.2		1.4
60	8	0.4	10.7		1.3
61	8	0.5	10.4	3	1.6
62	8	0.5	8.8		1.6
63	8	0.5	9.5		1.6
64	9	0.45	8.2		1.4
65	9	0.4	10.5		1.3
66	12	0.45	12.6		1.4
67	10	0.37	13.3		1.2
68	8	0.35	7.3		1.1
69	5	0.3	10.5		0.9
70	10	0.35	7.2		1.1
71	8	0.4	12.5		1.3
72	10	0.5	12.5		1.6
74	10	0.5	13		1.6
75	8	0.6	12	6	1.9
76	8	0.4	10.8		1.3
77	10	0.6	12.4		1.9
78	8	0.3	9.6		0.9
79	8	0.5	8	4	1.6
80	8	0.35	7.5		1.1

Pt Num	Tree Canopy	Trunk Diameter	Height	No. of Trunks	Trunk Circ
81	5	0.3	6.5	3	0.9
82	10	0.5	9	3	1.6
83	6	0.35	10.7		1.1
84	12	0.55	13.7		1.7
85	12	0.8	16.3		2.5
86	9	0.55	10.1		1.7
87	8	0.3	8.4		0.9
88	10	0.5	13.8		1.6
89	10	0.35	13		1.1
90	8	0.45	13		1.4
91	8	0.5	13.03		1.6
93	10	1	6.9	7	3.1
94	5	0.23	11		0.7
95	4	0.23	10		0.7
96	6	0.3	7.9		0.9
97	7	0.5	8.5	3	1.6
98	6	0.25	6.9		0.8
99	10	1	10.2		3.1
100	10	0.5	6.9	4	1.6
101	8	0.4	11.4		1.3
102	6	0.25	7.7		0.8
103	8	0.45	8.5	2	1.4
104	12	0.5	11.2		1.6
105	14	0.65			2.0
106	20	0.95	18.5		3.0
107	12	0.45	10.5		1.4
108	12	0.45	11.5		1.4
109	12	1.5	13.5		4.7
110	9	0.4	13	3	1.3
111	10	0.5	12		1.6
112	9	0.4	13		1.3
113	10	0.45	13.5		1.4
114	12	0.75	14		2.4
115	8	0.3	12		0.9
116	10	0.25	12		0.8
117	6	0.35	14		1.1
118	10	0.25	11.5		0.8
119	12	0.6	20.5		1.9
120	10	0.45	16		1.4
					0.0

Pt Num	Tree Canopy	Trunk Diameter	Height	No. of Trunks	Trunk Circ
121	10	0.35	10.5		1.1
122					0.0
123	10	0.45	14		1.4
124	10	0.5	11.5	3	1.6
125	16	0.5	11		1.6
126	12	0.3	9.5		0.9
127	12	0.9	9.5	3	2.8
128	14	0.35	9.5	3	1.1
129	9	0.45	12		1.4
130	8	0.25	13		0.8
131	12	0.35	13		1.1
132	15	0.6	15		1.9
133	12	0.45	19		1.4
134	12	0.5	18		1.6
135	8	0.35	15		1.1
136	15	0.45	16.5		1.4
137	14	0.95	14		3.0
138	11	0.6	14		1.9
139	11	0.45	12.5		1.4
140	14	0.45	16		1.4
141	16	0.5	14		1.6
142	16	0.45	14		1.4
143	10	0.45	17		1.4
144	10	0.4	15.5		1.3
145	11	0.45	16		1.4
146	12	0.3	15		0.9
147	12	0.65	17	2	2.0
148	4	0.24	16		0.8
149	10	0.36	17		1.1
150	11	0.45	18		1.4
151	14	0.6	18.5		1.9
152	14	0.45	15.5		1.4
153	7	0.3	14.5		0.9
154	12	0.6	12.5		1.9
155	12	0.4	15.6		1.3
156	9	0.25	13		0.8
157	14	0.4	10.5		1.3
158	8	0.3	13		0.9
159	15	0.6	14		1.9
160	16	0.75	13.5	2	2.4

Pt Num	Tree Canopy	Trunk Diameter	Height	No. of Trunks	Trunk Circ
161	9	0.45	12		1.4
162	9	0.84	10	6	2.6
163	15	0.5			1.6
164	15	0.5	14		1.6
165	18	0.4	17		1.3
166	13	0.4	15		1.3
167	8	0.4	18		1.3
168	12	0.4	15		1.3
169	8	0.25	13		0.8
170	15	0.5	13.5		1.6
171	12	0.5	17		1.6
172	15	0.4	13		1.3
173	12	1.3	10	9	4.1
174	15	0.55	18		1.7
175	12	0.45	17.5		1.4
176	15	0.55	17		1.7
177	12	0.36	17		1.1
178	13	0.5	10.5		1.6

CLIENT
DOMA GROUP PTY LTD

DISCLAIMER:
This plan of survey and its associated digital data was prepared under instruction to meet specification as agreed. This information should not be used or relied upon by any other party.

REVISION	DATE	ZONE

For the purpose of this plan, the boundary information shown is from Actmap digital data base only. Boundaries have not been surveyed therefore further survey and marking of boundaries may be required.

The symbols used in this plan and associated digital data do not necessarily reflect the size and orientation of the object they represent.

Tree canopies are shown as a circular representation only and may not reflect irregular canopies.

Services shown hereon have been determined from visual evidence only. Prior to any demolition, excavation or construction on the site the relevant authority should be contacted to establish detailed location and depth.

Survey data including services shown on this plan is correct at the date of survey. Site conditions may have altered since the date of survey & we advise that the survey data may need verification.

Plan to be read in conjunction with the digital data.

Contour Interval 0.25m BM SR145
Datum A.H.D RL 578.801
Scale 1:500 (0 5 10 20)

Surveyed A Thompson 5/9/2016
Drawn I Stewart 7/9/2016
Checked
Approved
Surveyor, Registered under the Surveyors Act 2007.

LANDdata SURVEYS
T: (02) 6202 7600
11-13 Lawry Place
MACQUARIE, ACT 2614

INCORPORATING :
WILLIAM L. BACKHOUSE
SURVEYORS, PLANNERS & DEVELOPMENT CONSULTANTS.
T: (02) 9634 2866
Suite 8, 38 Brookhollow Ave.,
Norwest Business Park
Baulkham Hills, NSW 2153

CSIRO
DETAIL SURVEY
BLOCKS 4 & 5 SECTION 38
DIVISION OF CAMPBELL

Proj No. 10226.03 **Rev**
Sheet No. 1 of 1 10226.03_DT_001.dwg
© LANDdata SURVEYS Pty Limited ABN 97 118 699 728
B1